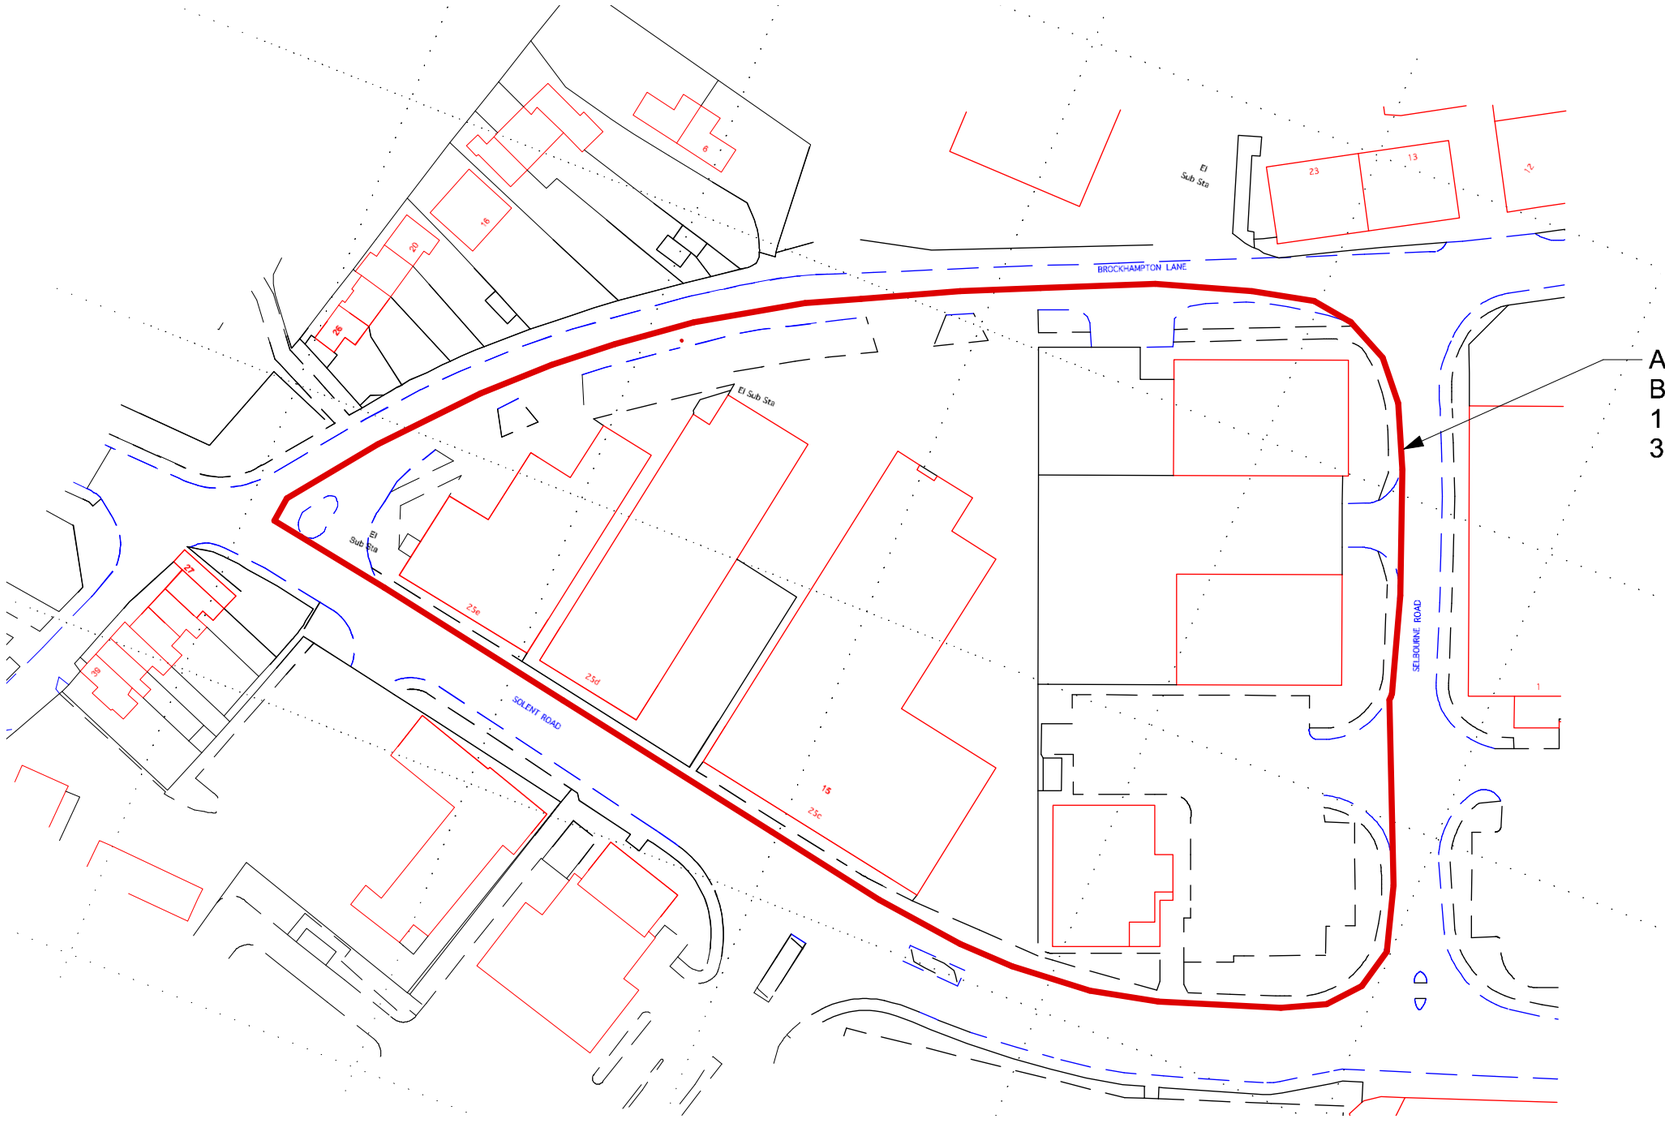

N

0 5m 10m 15m 20m

REV.	DATE	DESCRIPTION
A	010812	Drawing title updated

PROJECT

SOLENT RETAIL PARK

DRAWING

SITE LOCATION PLAN

CLIENT

HARGREAVES PROPERTIES LTD.

SCALE	DRAWN
1:1000 @ A3	SJ
DATE	CHECK
AUGUST 2012	CG
DRAWING No.	REVISION
1209-PL10	A

© copyright retained

LDA
Chartered Architects

LDA (Architects) Limited
Devonshire House
60 Station Road
Addlestone
Surrey. KT15 2AF

T. 01932 828933
F. 01932 828934
E. lda@ldaarchitects.co.uk