




GROUND FLOOR PLAN

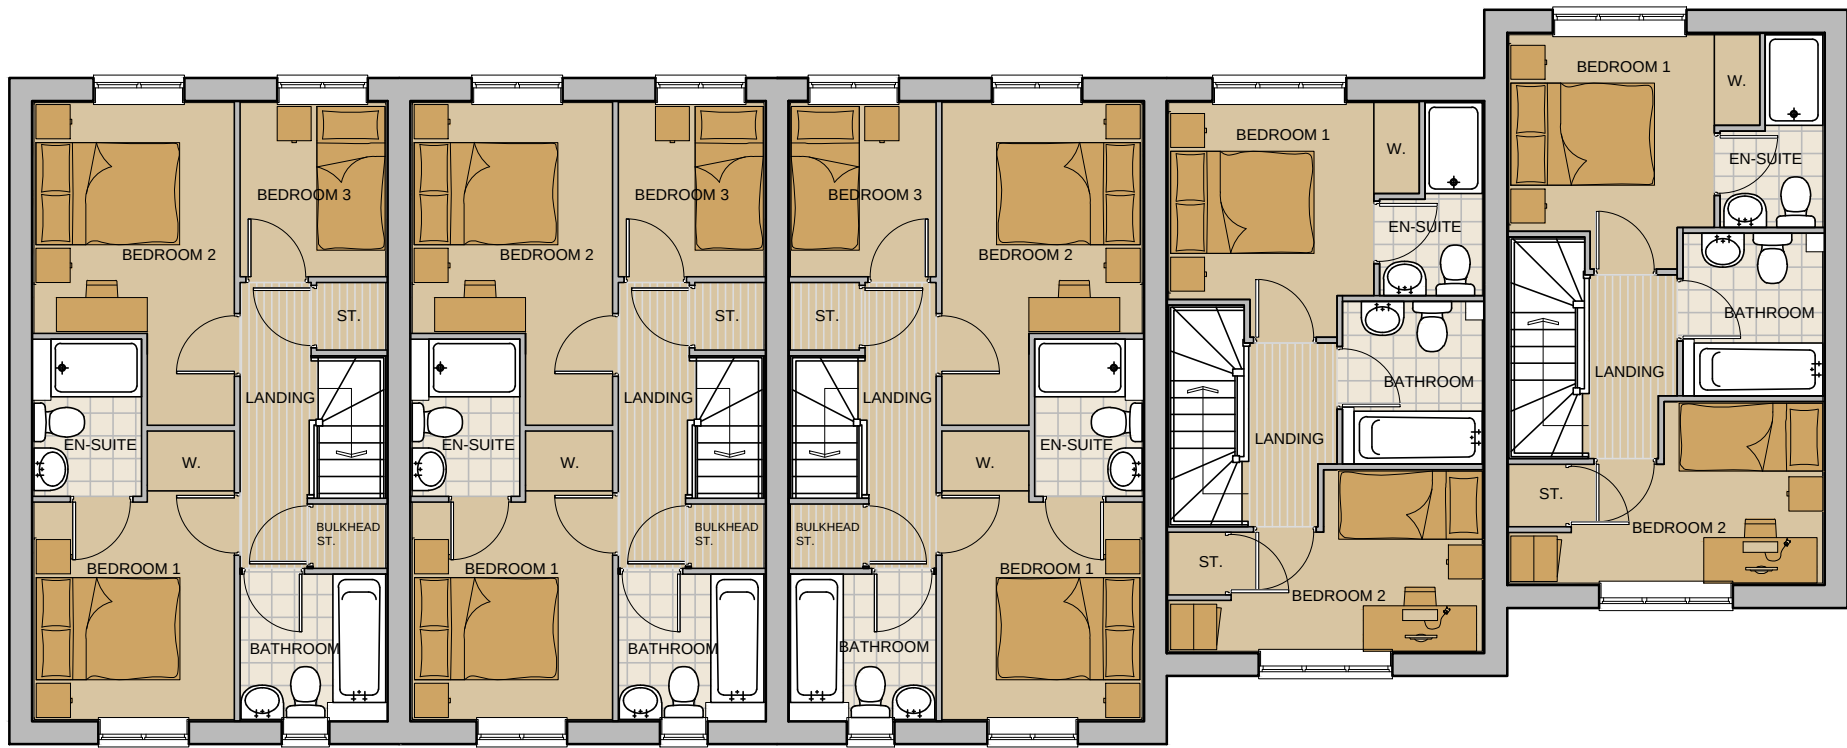

FIRST FLOOR PLAN

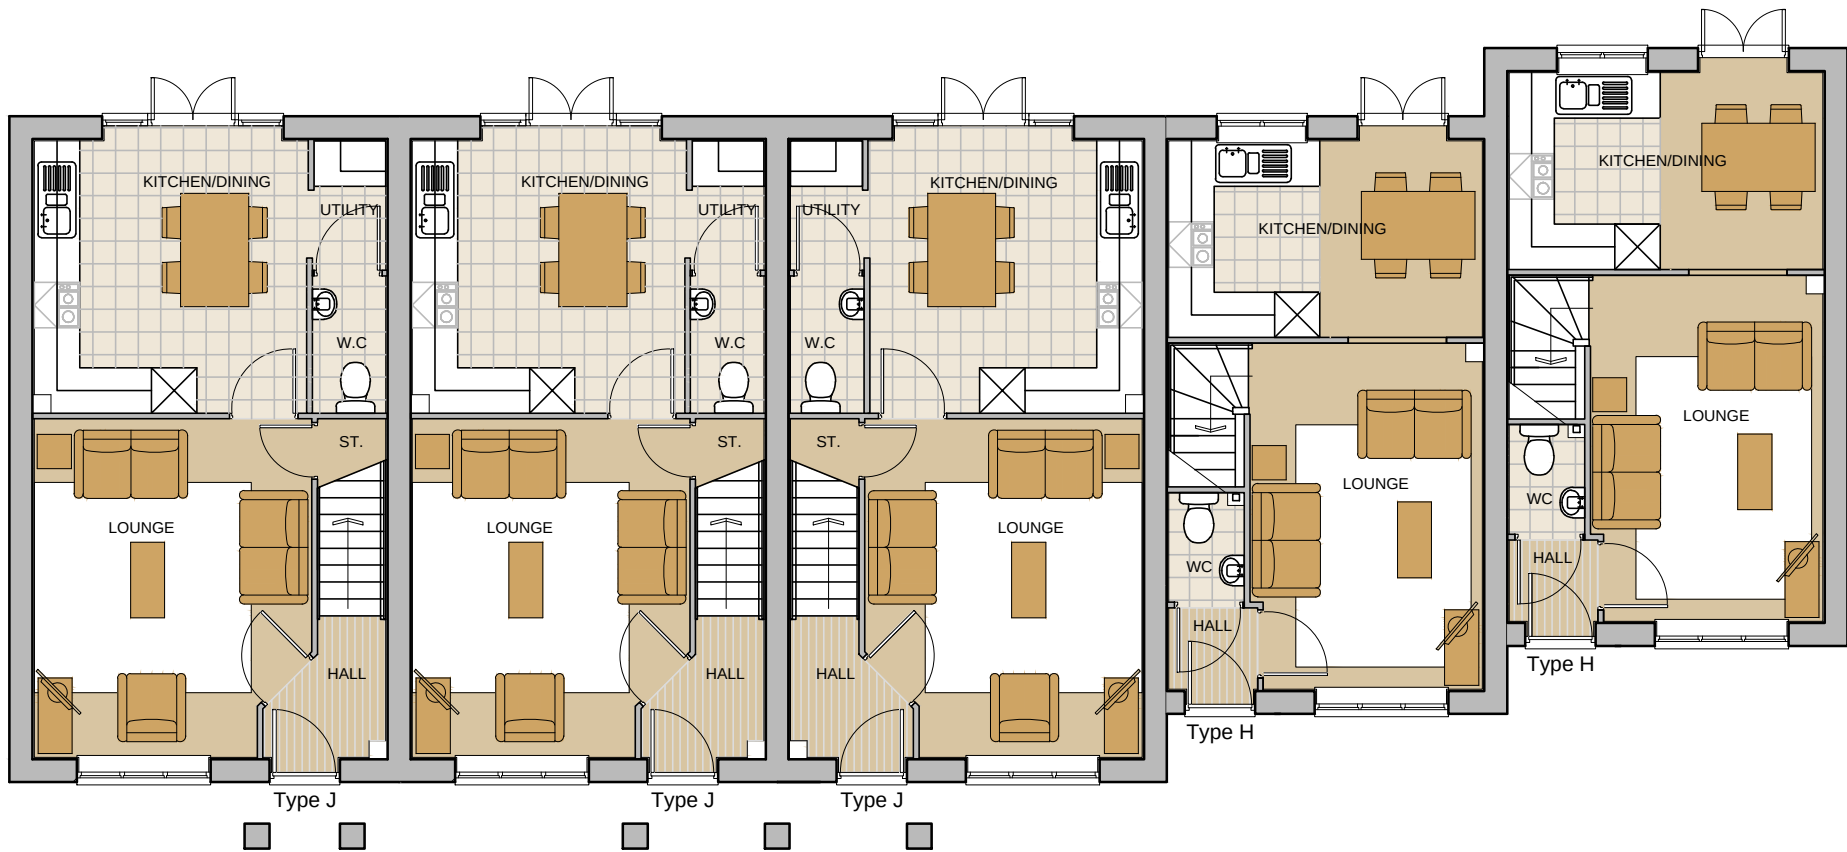

GROUND FLOOR PLAN

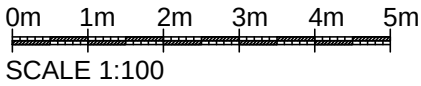

House Type J-H

BLOOR HOMES
•this drawing is copyright.

New Lane
Havant

Jan 2012
1:100 @ A3

Plot 69-73 GA Plans

NLH/P69-73/01