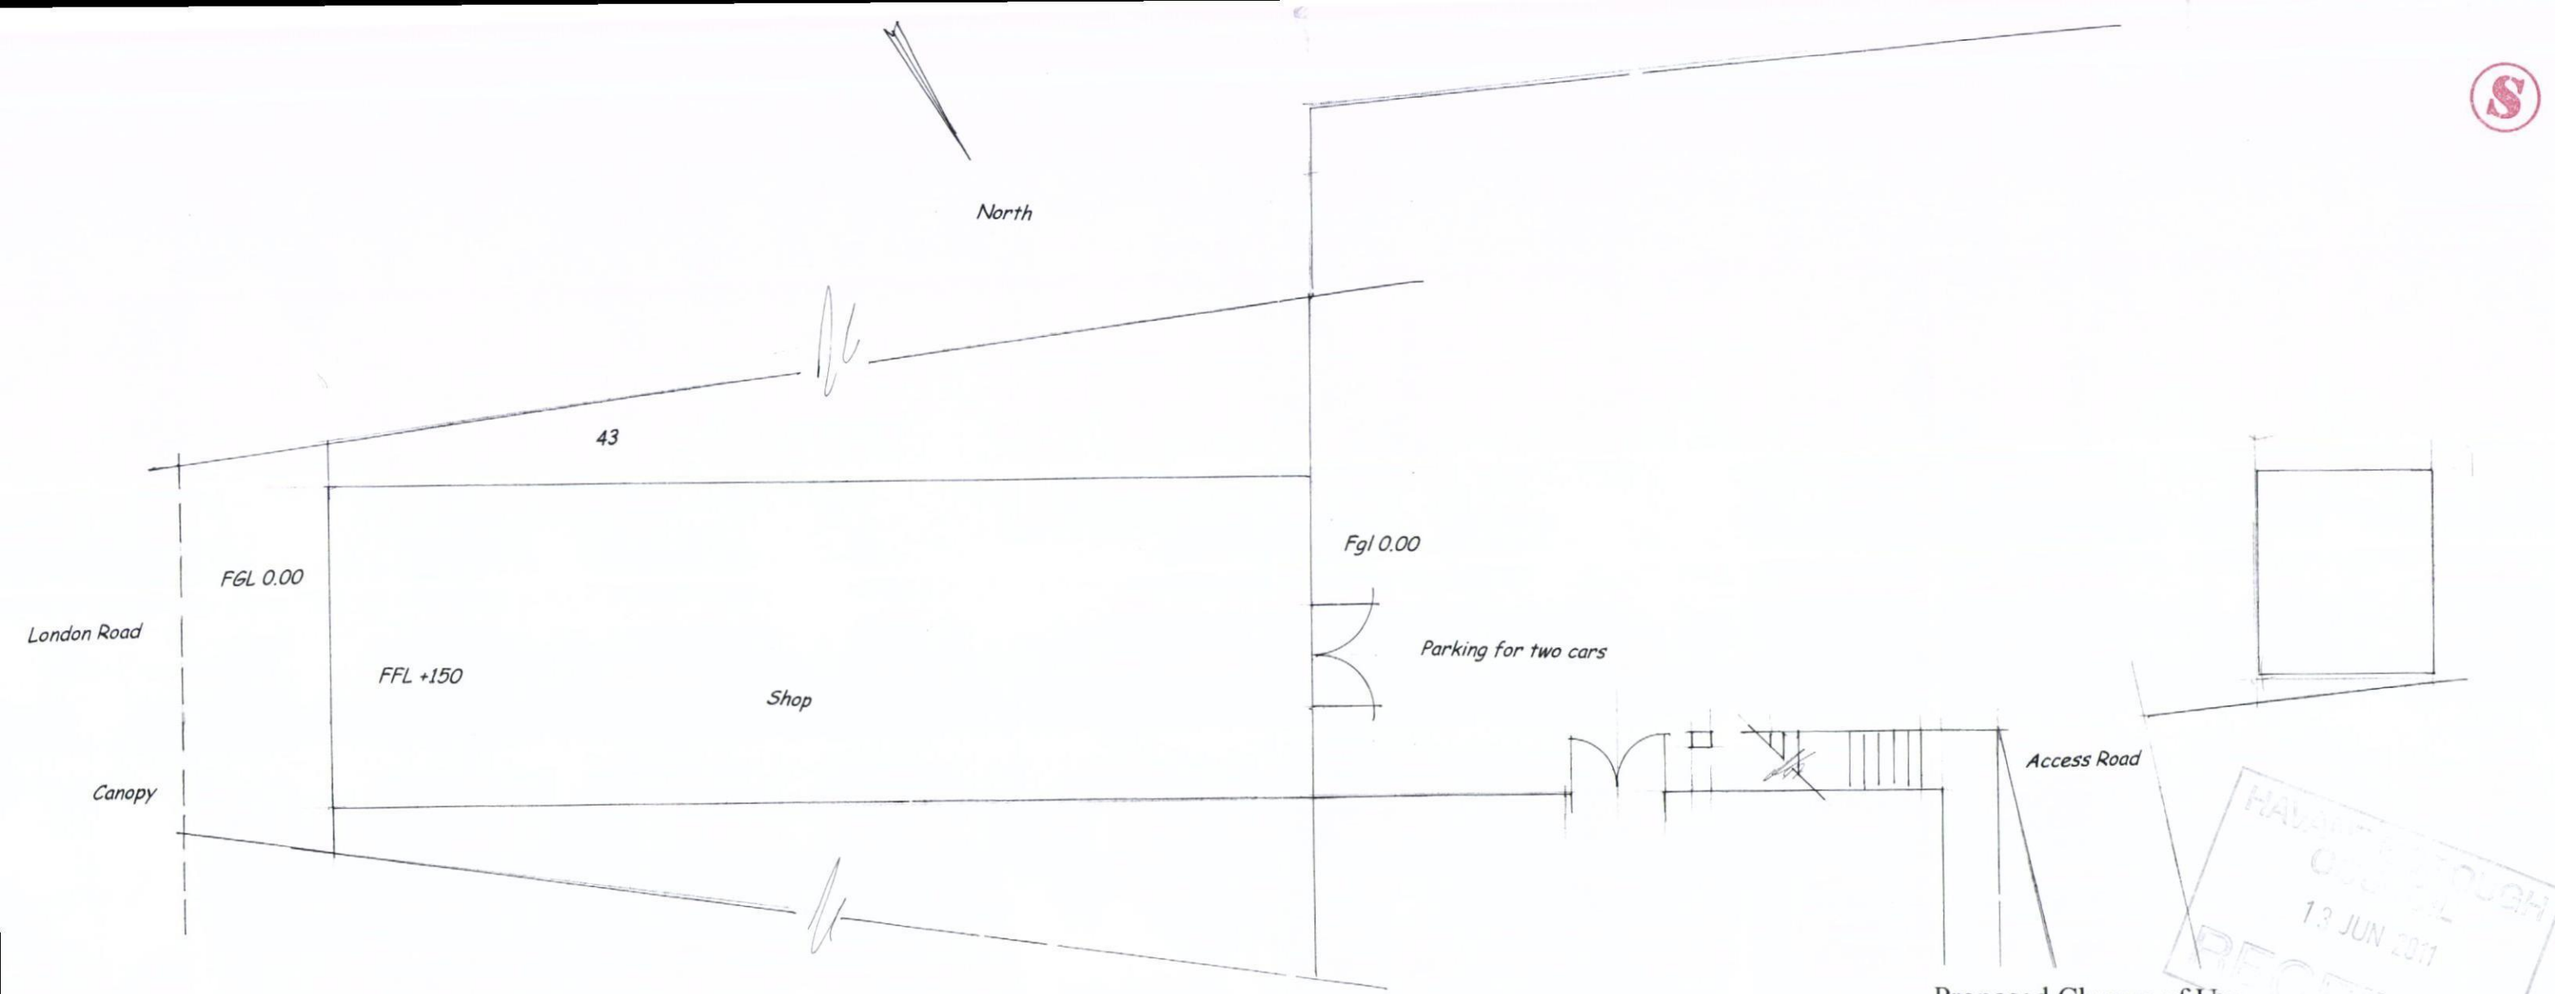

Site 1:100

Metres

HAVANT BOROUGH COUNCIL
13 JUN 2011
RECEIVED

Proposed Change of Use
from A1 to A1/ A3/A5
and Extract Duct outlet to Rear.

45/47 London Road,
Cowplain,
Waterlooville, Hants.

Ron Razzell, Esq., Drg No Nic/D3

Scale 1: 100 June, 2011

Anthony Leggett Associates

Architectural Services - Surveyors

82 Battenburg Avenue, Portsmouth, PO2 0SW

tel: 02392 - 693951 Mobile : 0790 33 22 859

leggett.anthony@hotmail.com

The
CHARTERED INSTITUTE of BUILDING