

MAIN HEADING

SUB HEADING

notes

Permission is granted to scale from this drawing for the purposes of Local Authority Planning Approval only. Please verify that the information is correctly printed to scale by checking the control bar below.



In all other circumstances DO NOT scale from this drawing, please contact this office for any additional information required. Contractors, Sub Contractors and Suppliers are to check all relevant dimensions and levels of site and building before commencing any shop drawings or building work.

RIBA

Chartered Practice


Ordinance Survey information is reproduced under Crown Copyright 2007 © All Rights Reserved. Licence number 100020446.

This drawing is the copyright of RIBA Ltd ©

This drawing must be read in conjunction with related RIBA drawings as scheduled in the Drawing Register. This drawing must also be read in conjunction with the following consultants, specialists & sub-contractors drawings:

drawing no. | consultant name | revision

Please note the camera angle is based on a 35mm photography lens

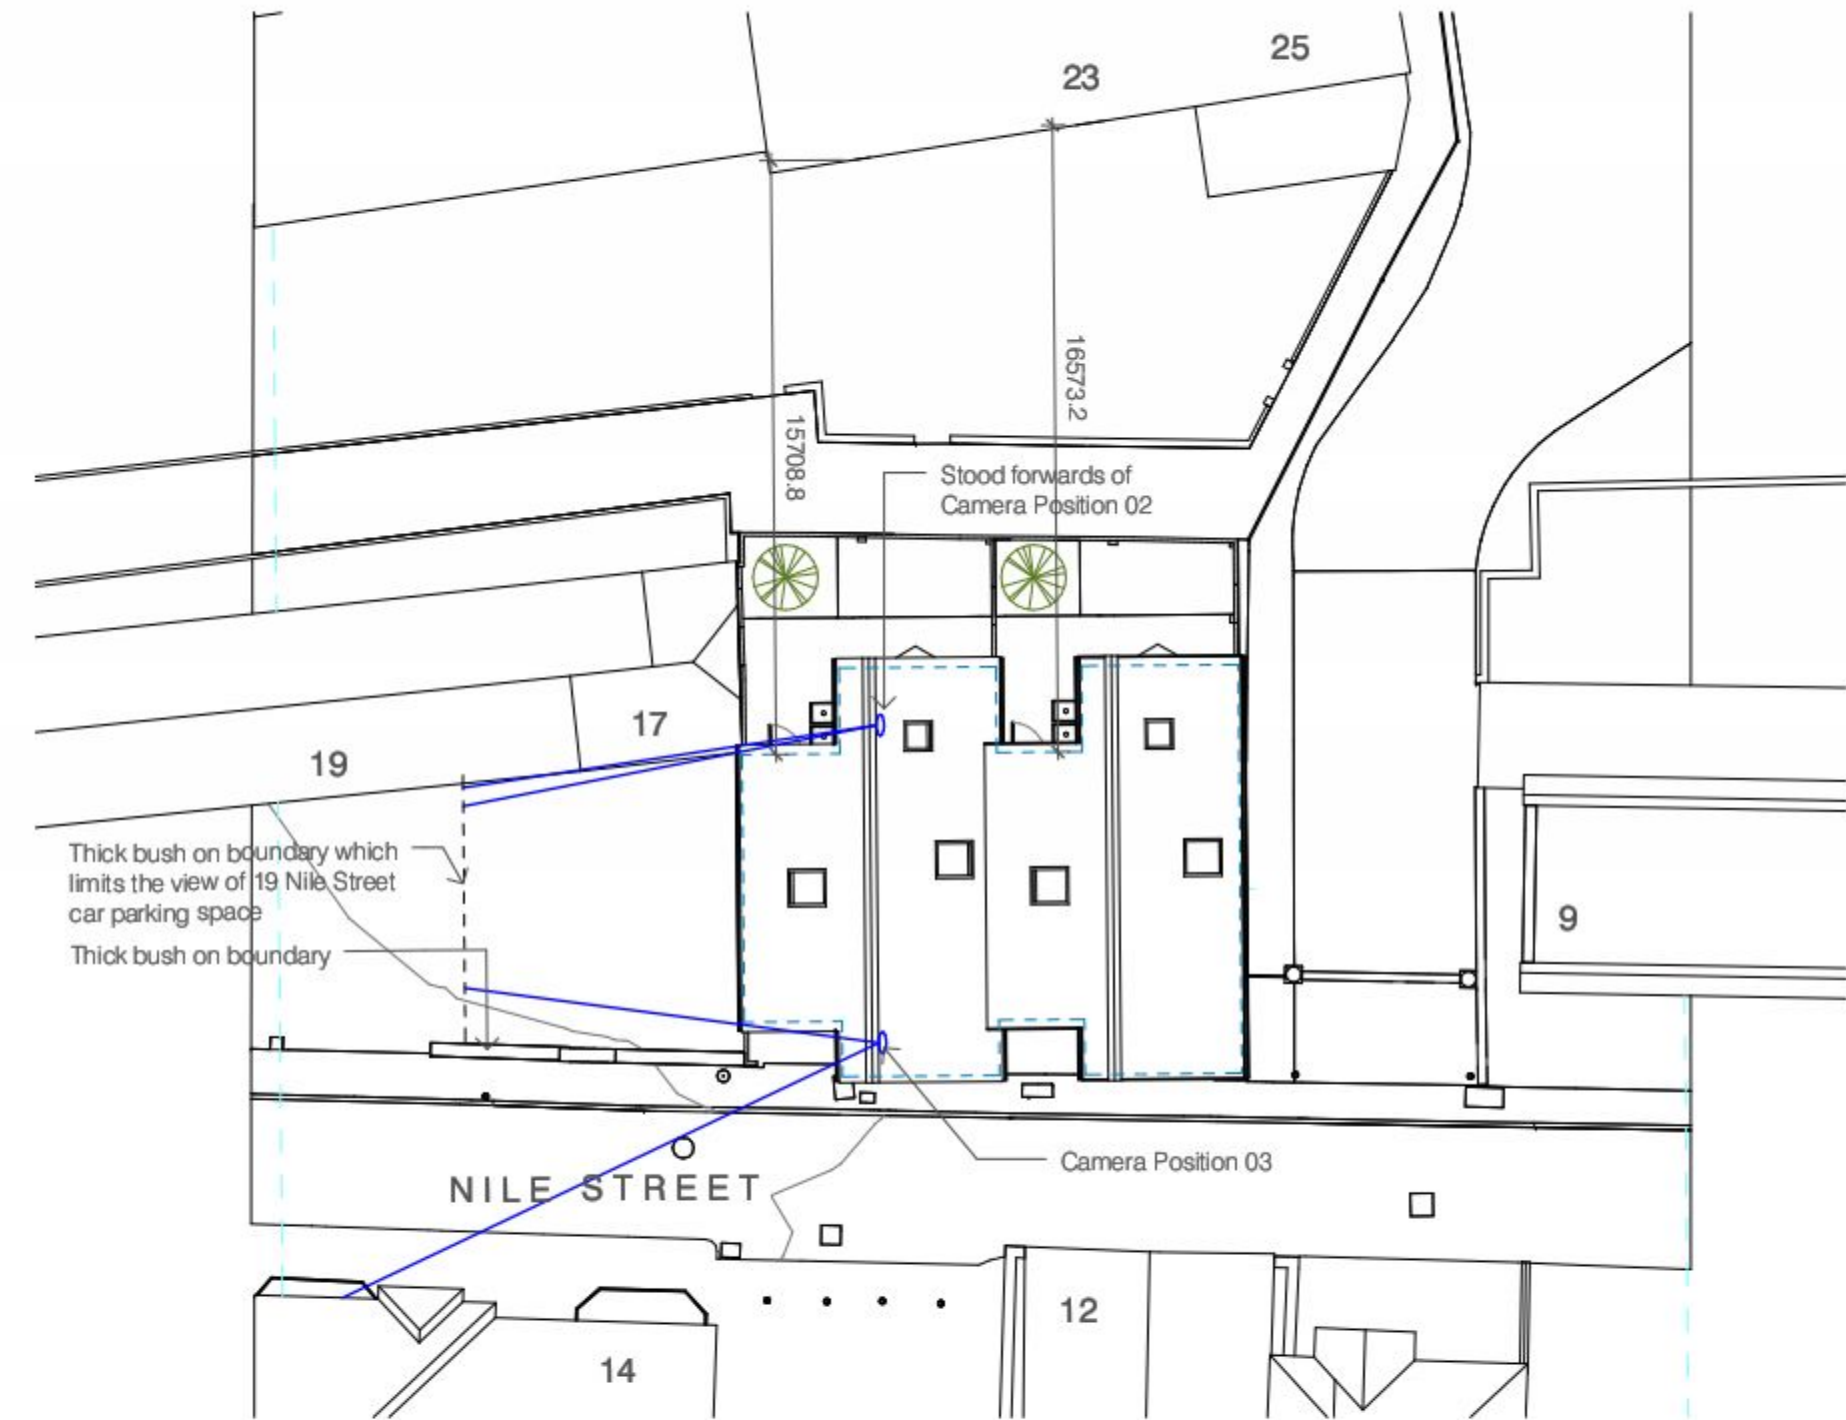

2. Proposed Site Layout Sight Lines
scale 1 : 200



1. Camera Postion 03
scale

Rev. | no. | as per | as per | as per



BOYD 3 THE ADMIRALS
GUNWHARF QUAYS
PORTSMOUTH PO1 3 AG
t: 023 9281 9990
e: mail@riba-uk.eu
w: www.riba-uk.eu

Proposed Residential Development at
Former Westminster Works
15 Nile Street, Emsworth,
Hampshire. PO10 7EF

Field of View Analysis

scale	date	author	checked
1 : 200	@ A3 December 2012	AY	RJB
1216	2.002		D1