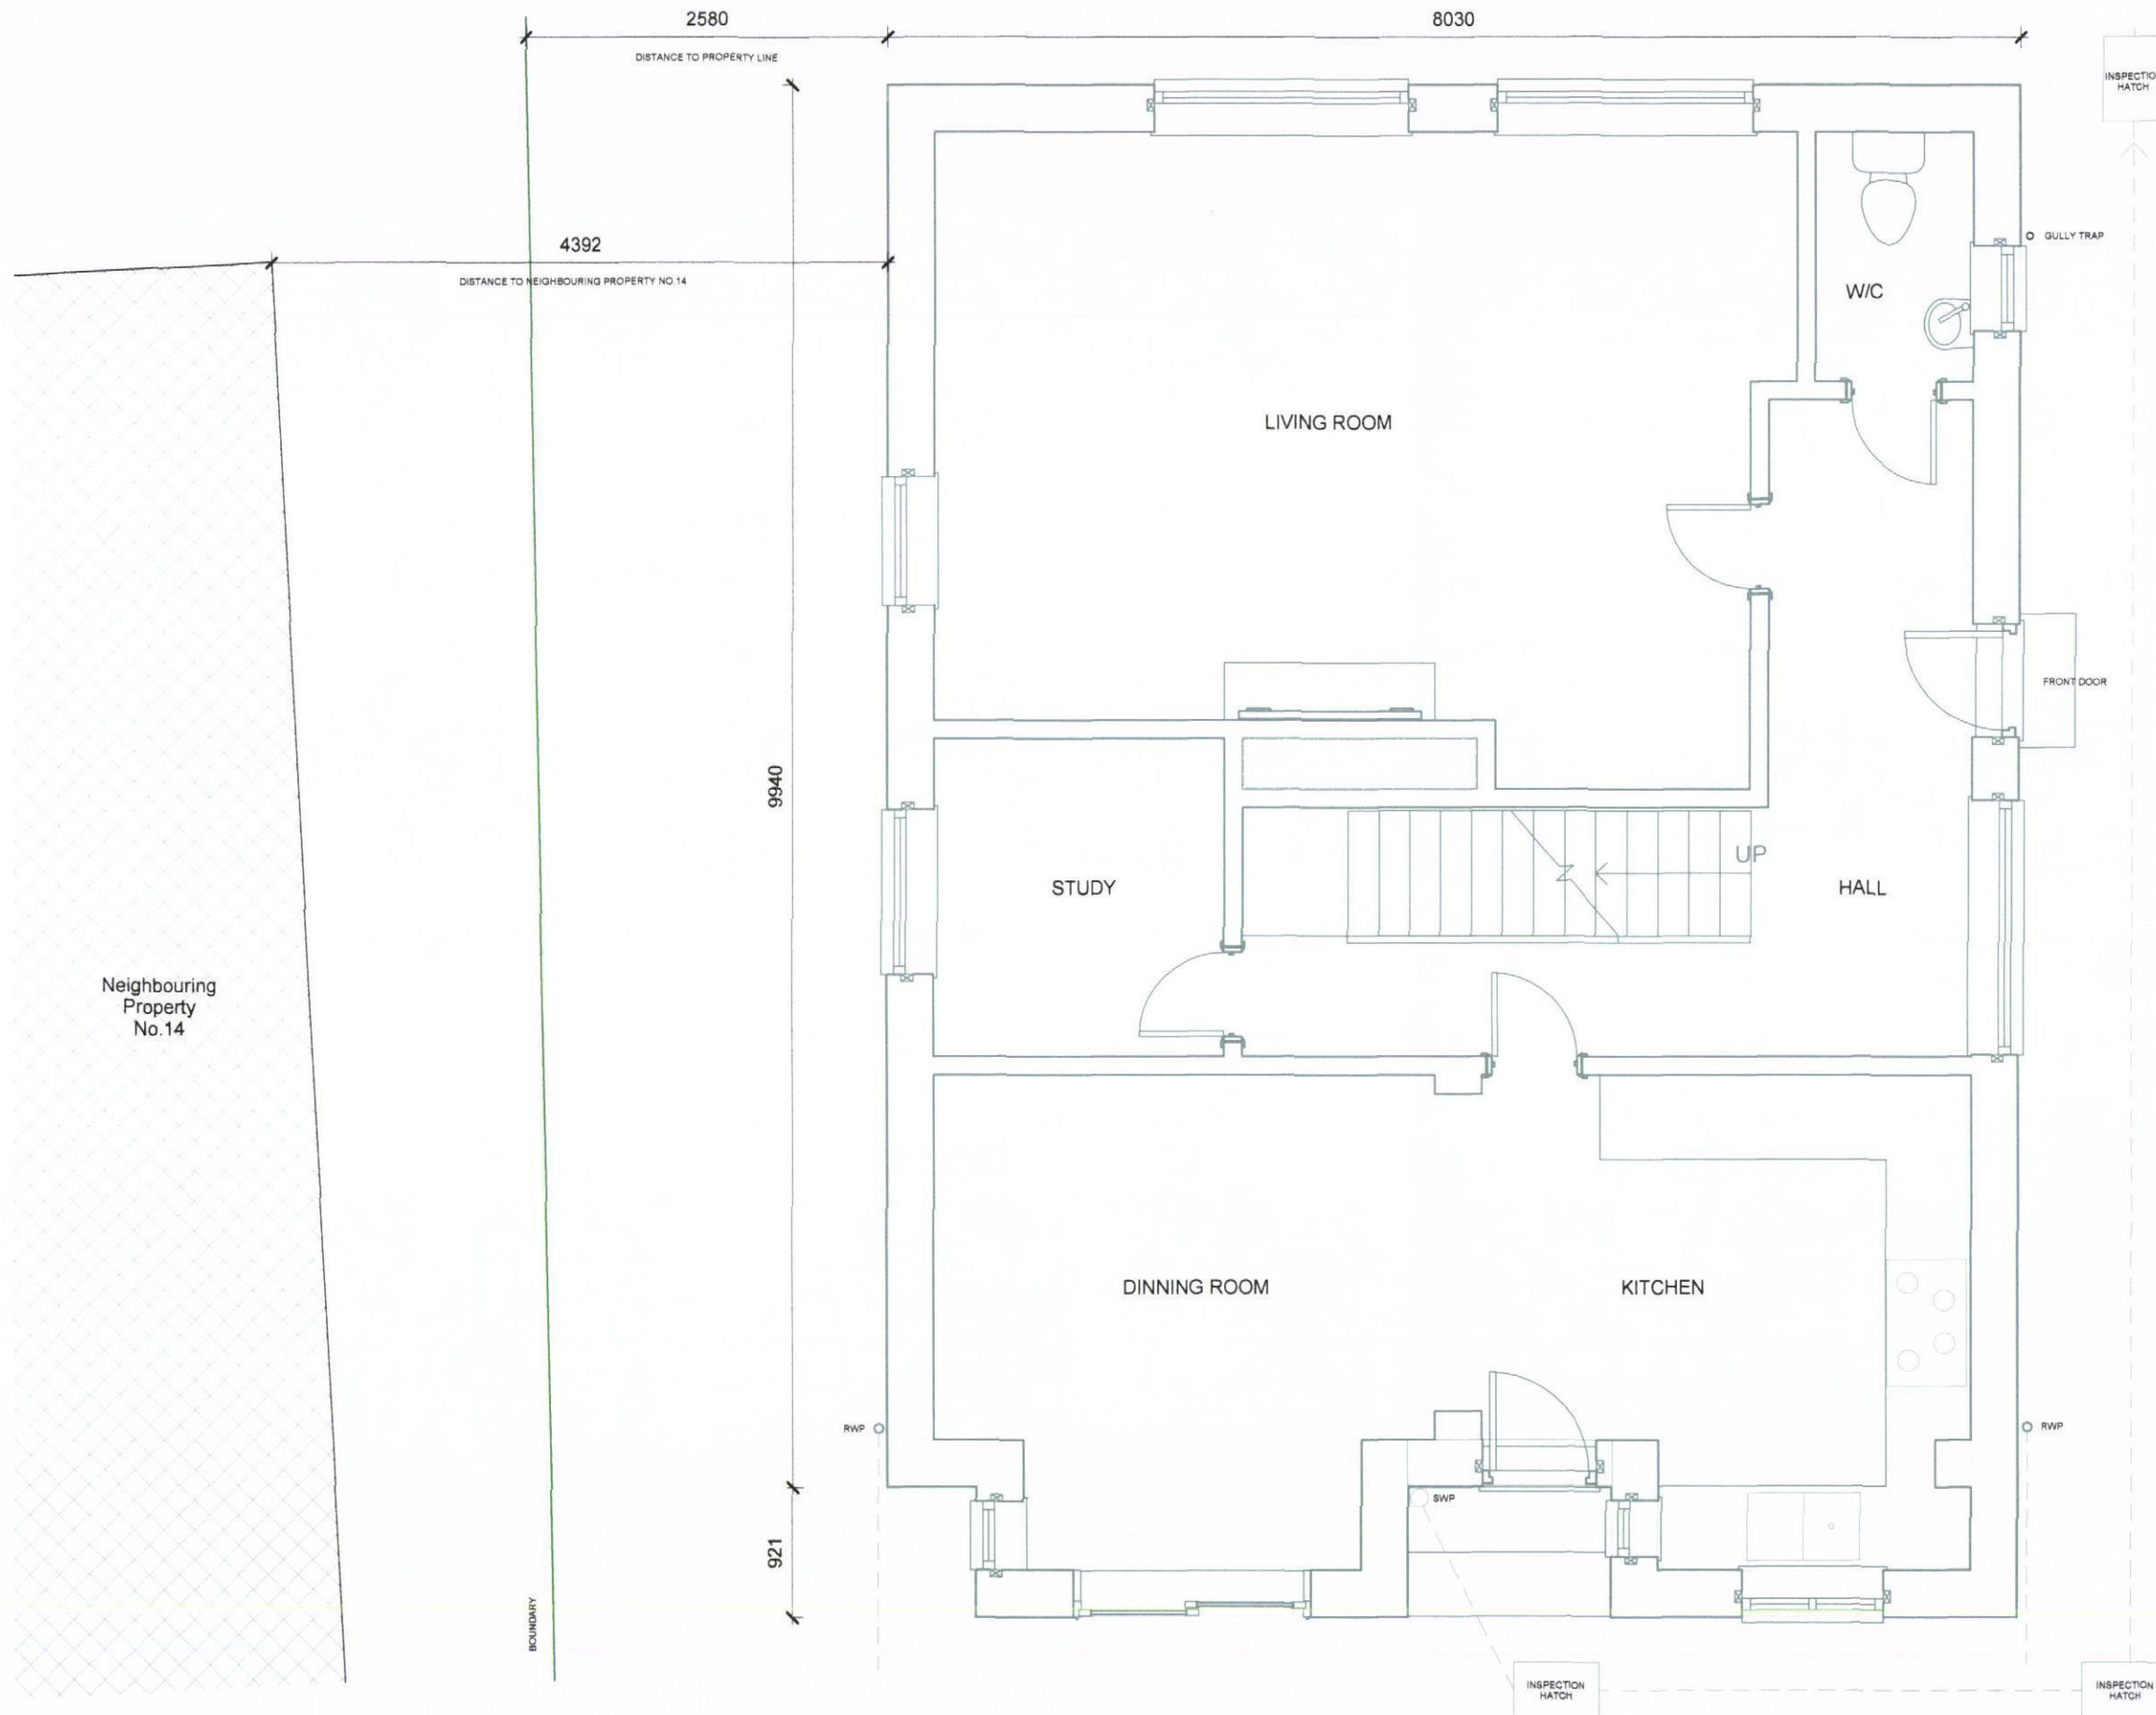


HAVANT BOROUGH COUNCIL
15 OCT 2012
RECEIVED

HARD STANDING DRIVE AND GARAGE SUITABLE FOR 3X VEHICLES (DRIVE 2X VEHICLES, GARAGE 1X VEHICLE)

RWP CONNECTED TO GARDEN SOAK AWAY, LOCATION UNKNOWN

WASTE CONNECTIONS ASSUMED
SWP CONNECTED TO MAINS SEWER, FLOW DIRECTION TO THE FRONT SIDE OF THE PROPERTY TOWARDS WARFIELD AVENUE

1 Level 0 Floor

1 : 50



The Planning Service
Architectural Design & Technical Drawing
Building Survey & Planning Services

The Planning Service
Office, 135 North Lane
Clanfield, Waterlooville
Hampshire PO8 0RL

T: 023 92 597364
F: 0845 519 1103
E: info@theplanningservice.co.uk

All dimensions to be checked on site and not to be scaled from drawings.
The contractor to ensure the works are inspected and completed to the satisfaction of the Local Authority.
These drawings have been produced for planning approval purposes only and should not be used for any other purpose. Compliance with building regulations is not to be assumed.
© These plans remain the copyright of the Planning Service and must not be copied or reproduced in any way without written permission, with the exception of Local Authorities for planning purposes.

Mr Steven Grant
16 Warfield Ave
Waterlooville

EXISTING GROUND FLOOR

Project number	105	E005	
Date	07/06/2012		
Drawn by	J Jay		
Project Status	Formal Planning	Scale (original paper size A3)	1 : 50