


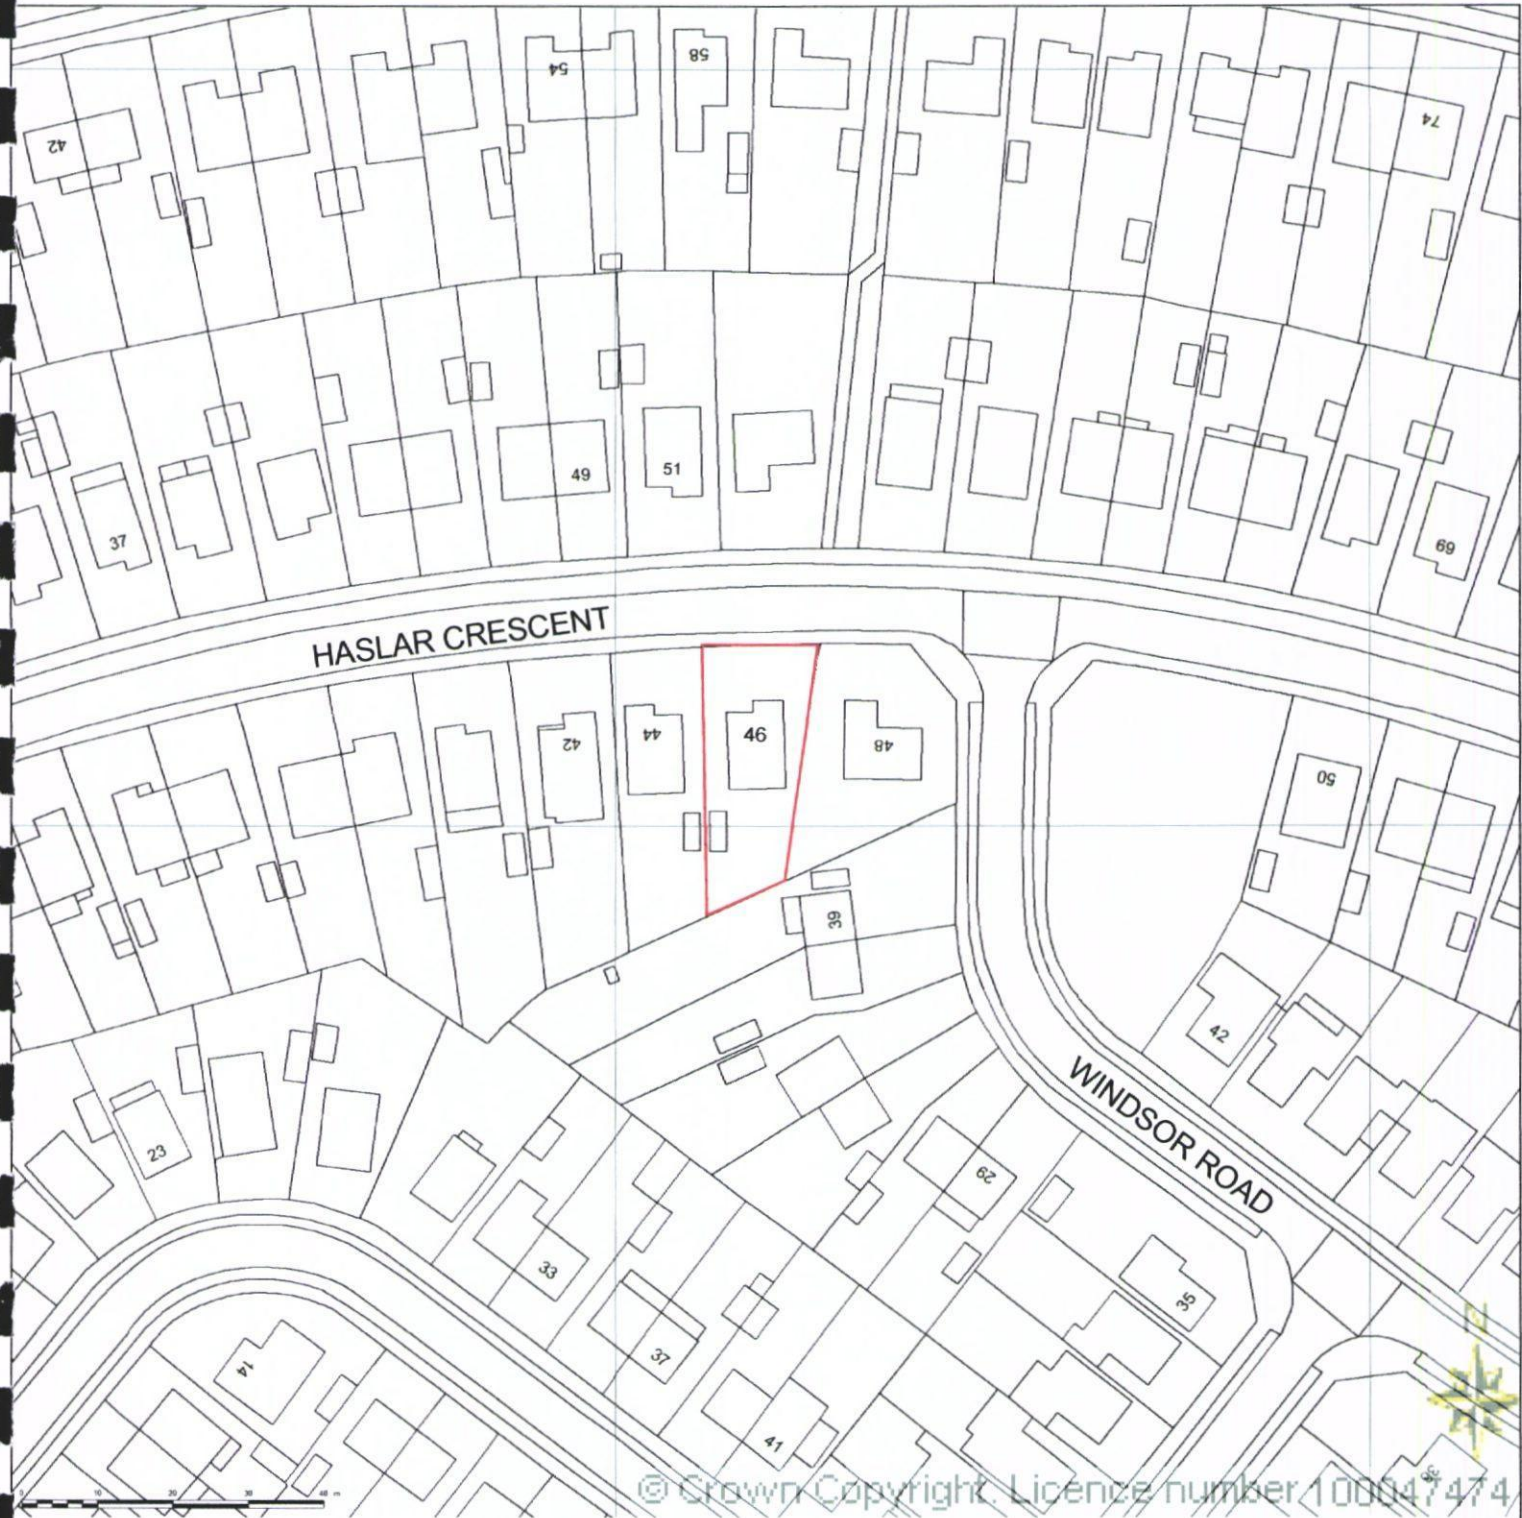


Produced 19 November 2012 from the Ordnance Survey National Geographic Database and incorporating surveyed revision available at this date. Reproduction in whole or part is prohibited without the prior permission of the Ordnance Survey. © Crown Copyright 2012.

The representation of a road, track or path is no evidence of a right of way. The representation of features as line is no evidence of a property boundary.

46 Haslar Crescent
Waterlooville
PO7 6DJ

Council: Havant Borough Council
Ward: Waterlooville

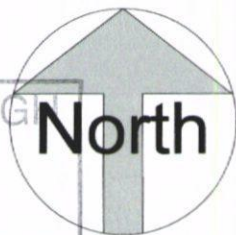

11 JAN 2013

RECEIVED



The Planning Service
Office, 135 North Lane
Clanfield, nr Waterlooville
Hampshire PO8 0RL

T: 023 92 597364
F: 0845 519 1103
E: info@theplanningservice.co.uk

Mrs Susan Farmer

46 Haslar Crescent
Waterlooville

EXISTING LOCATION PLAN

Project number 106

Date 07/06/2012

Drawn by JJ

Project Status Drafting

E001

Scale 1:1250 @ A4