



REAR ELEVATION

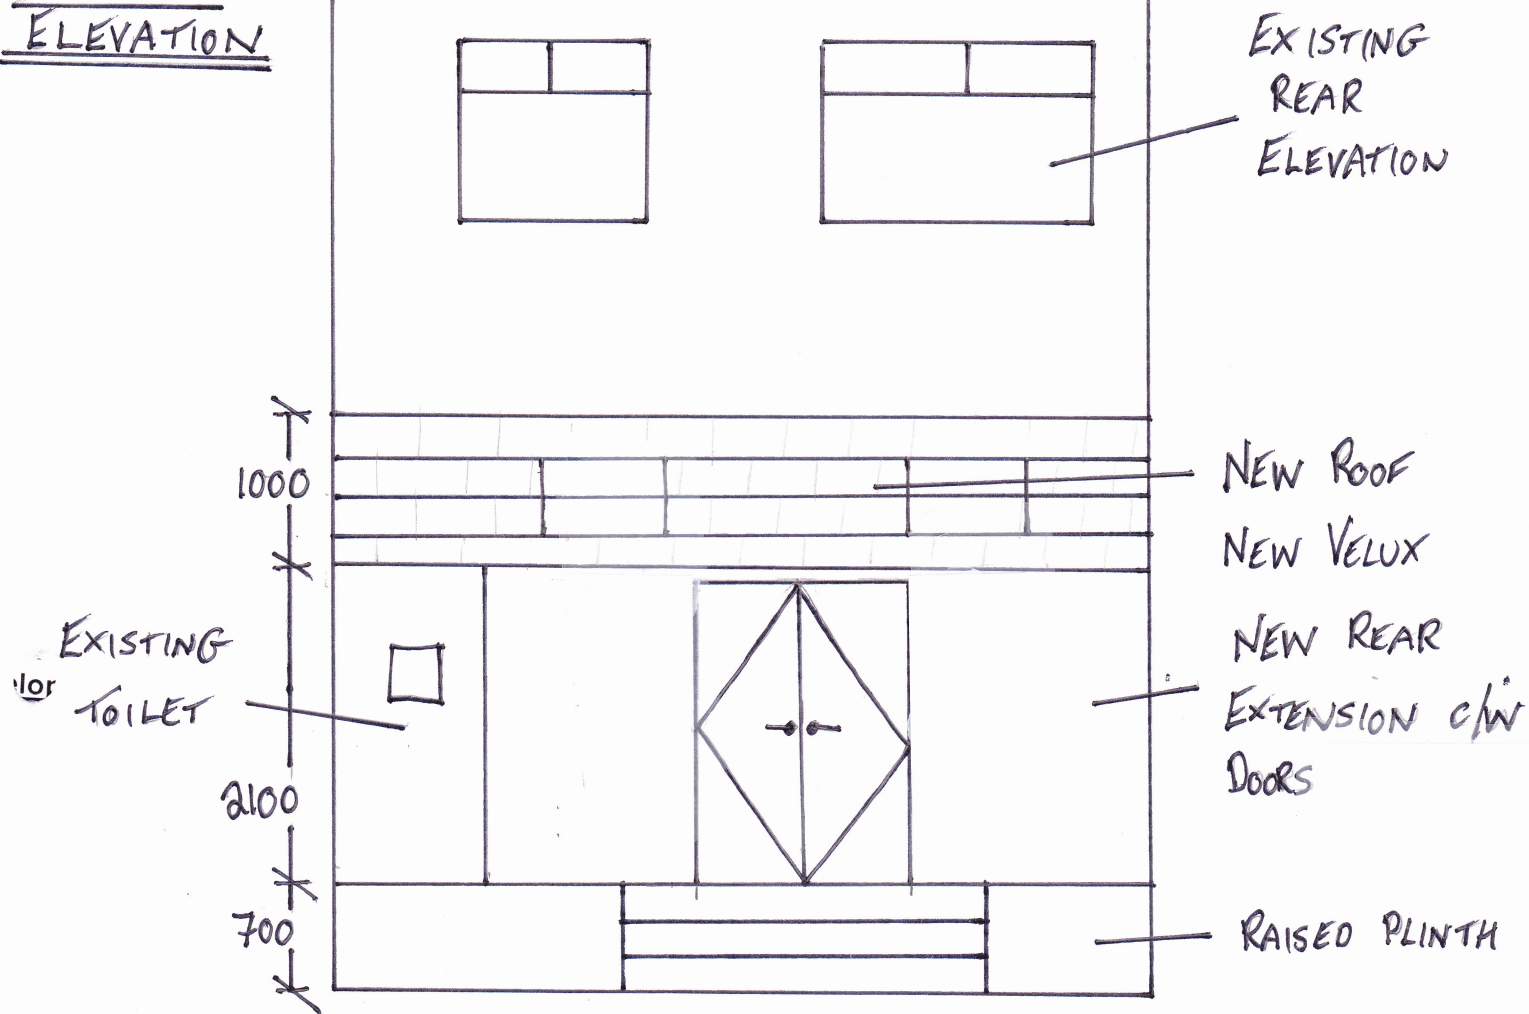

SIDE ELEVATION

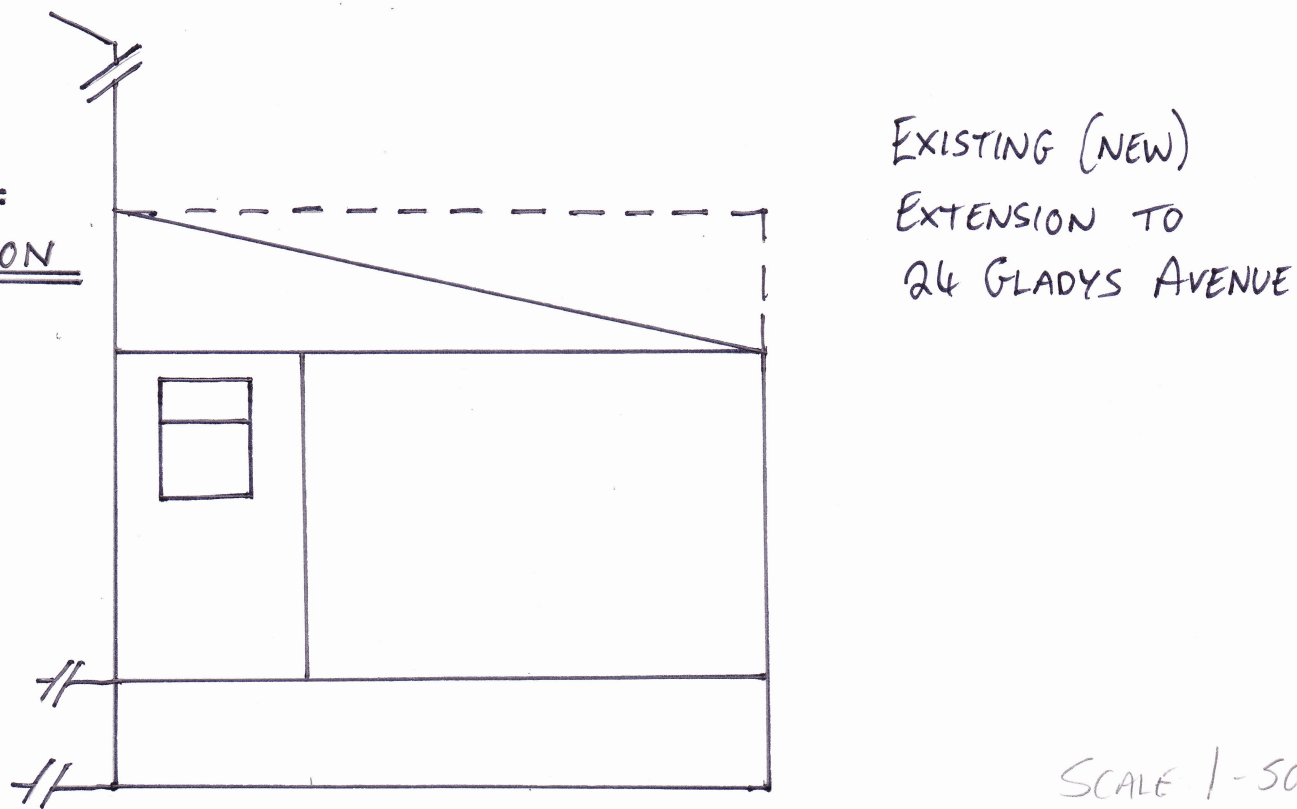

SCALE 1-50

22 GLADYS AVE
POB 847

3