PERMIT

NOTES
1 All drawings to be read in conjunction with specification;
2 All dimensions to be checked and agreed;

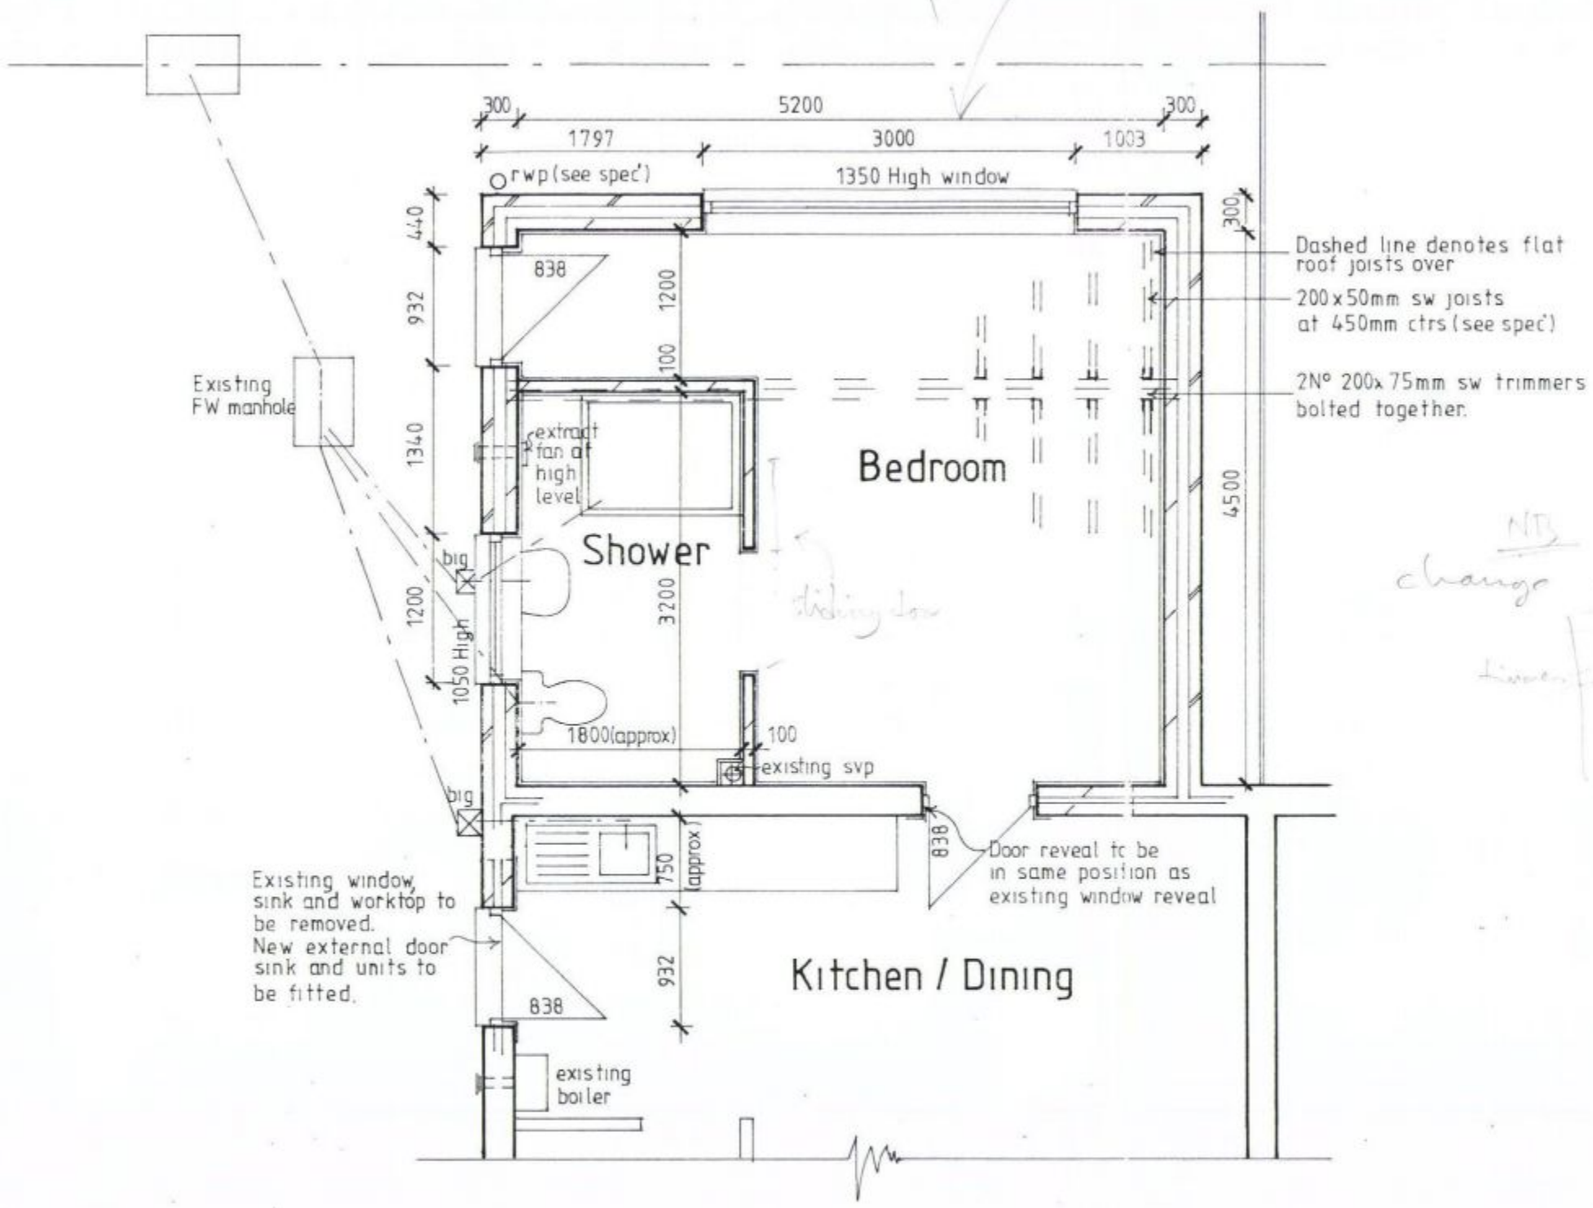

0m 1m 2m 3m

Original paper size A3

HAVANT BOROUGH COUNCIL
-5 OCT 2011
RECEIVED

Project
PROPOSED EXTENSION AT 145 VICTORIA ROAD, EMSWORTH.

Drawing Title
1:50 SCALE PLAN OF EXTENSION.

Client
GUINNESS HERMITAGE

NP DESIGNS
Architectural Consultants
WOODSIDE HOUSE, 10B LONGWOOD AVENUE
COWPLAIN,
WATERLOOVILLE, HAMPSHIRE. PO8 8HX
TEL: 023 9226 8551; EMAIL: nigel@npdesigns.net

Scale 1:50

Dwg No P 175 / 8 Rev