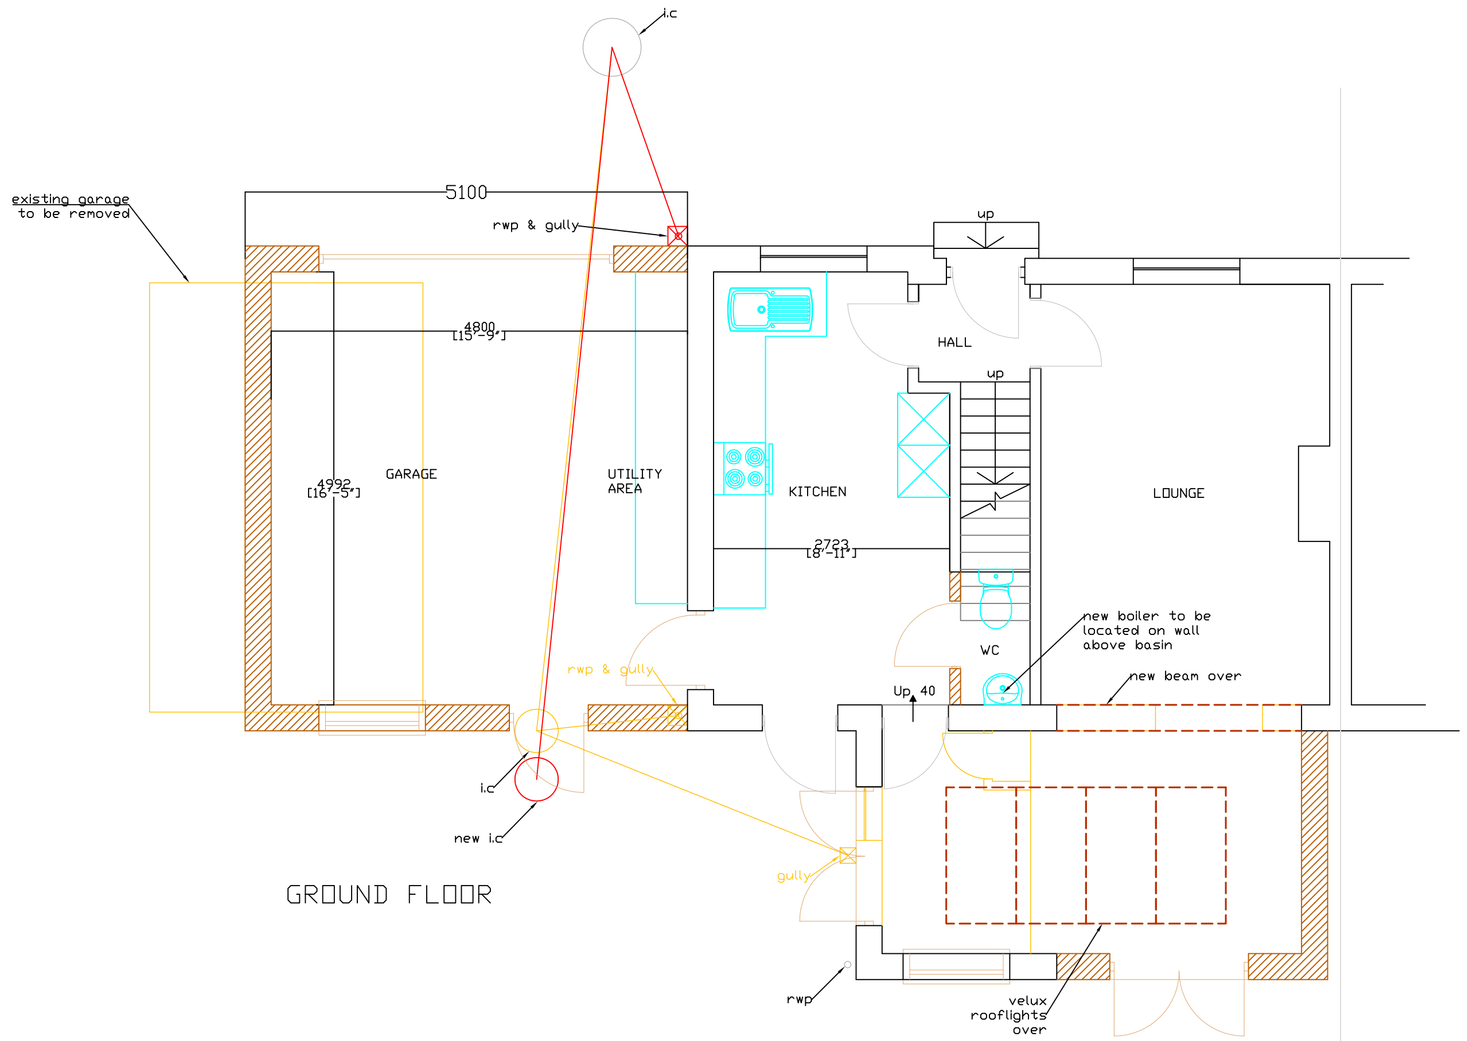

GROUND FLOOR

PROPOSED FLOOR PLANS 1:50

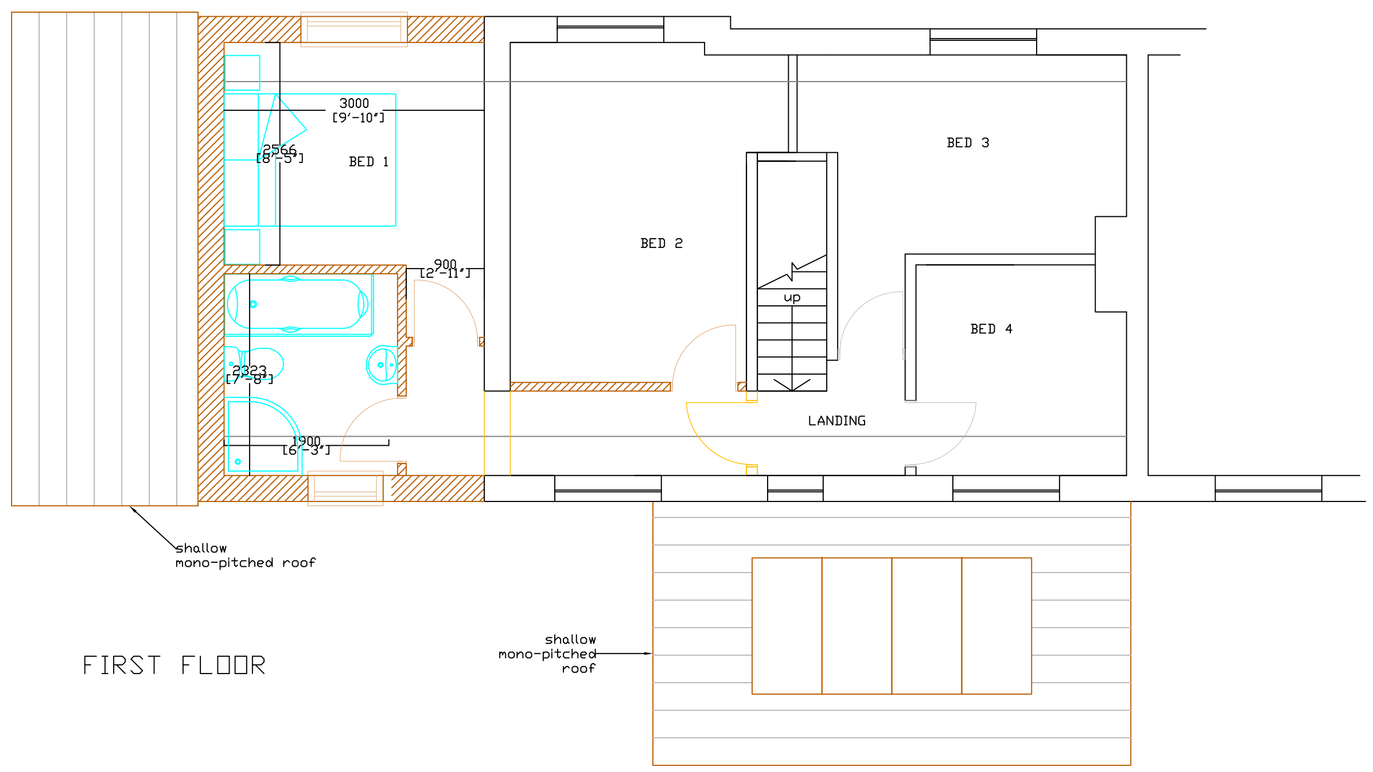

FIRST FLOOR

Front Elevation

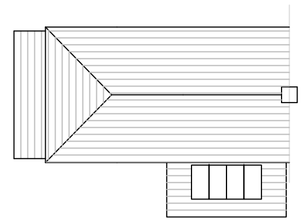

PROPOSED ROOFPLAN 1:200

PROPOSED ELEVATIONS 1:50

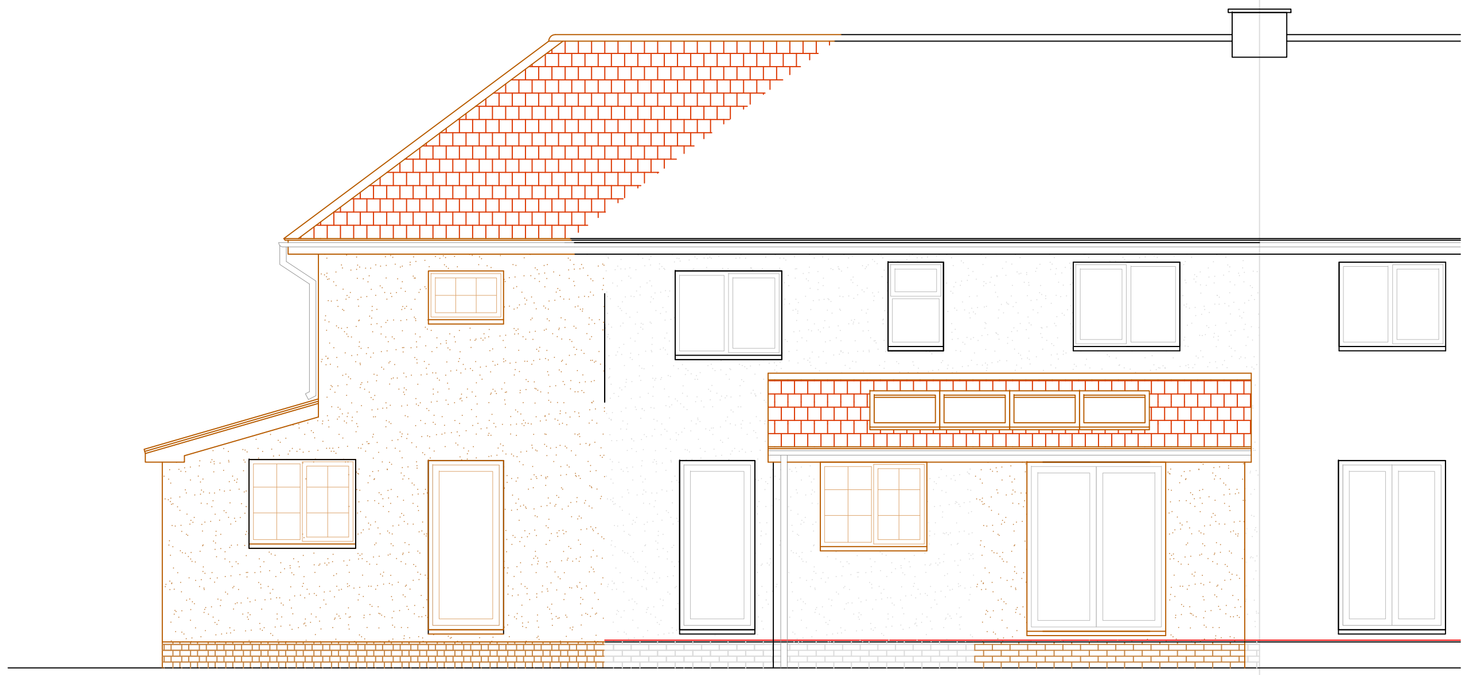

Rear Elevation

BLOCK PLAN 1:500

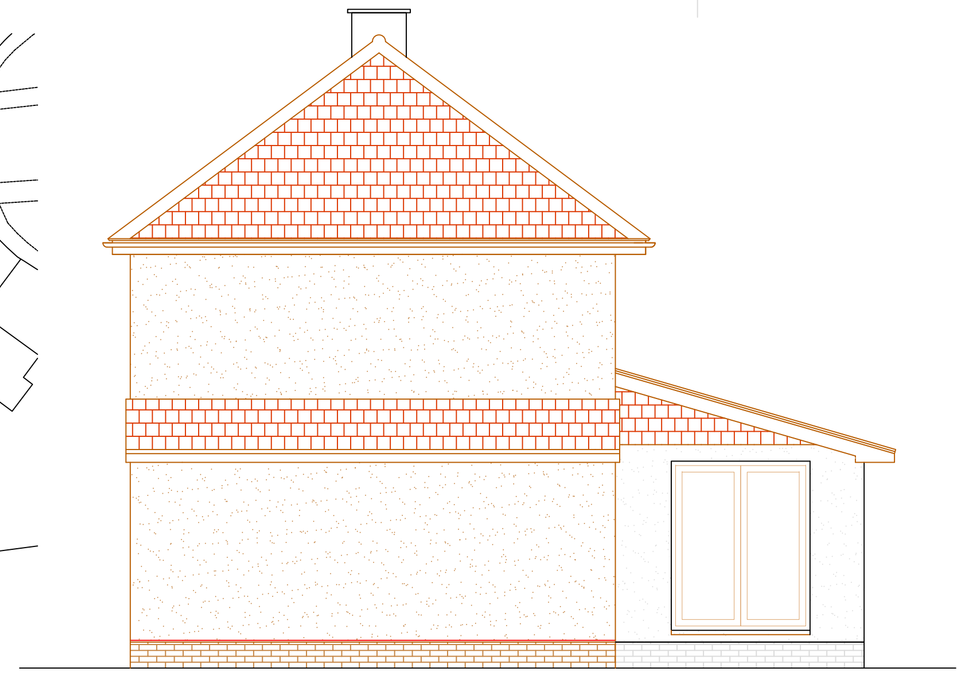

Side Elevation

All dimensions to be checked on site prior to commencement of work, except for planning purposes.

This drawing is the copyright of CALDOTEC LTD and may not be copied, altered or reproduced in any way without written authority.

CALDOTEC LTD
41 WILLOWHAYNE AVE
EAST PRESTON
WEST SUSSEX
BN16 1PL
Telephone
01903 859176

PROPOSED FLOOR PLANS, ELEVATIONS, ROOF PLAN & BLOCK PLAN
86 Victoria Road
Emsworth
Hampshire
PO10 7NJ

CLIENT Mr and Mrs Roberts

Issue	Details	By	Date
a	Client Amendments	LW	16/08/12

SCALE AS SHOWN on A1
DATE 07/08/12
DRAWING NUMBER 12004/04/a