PERMIT

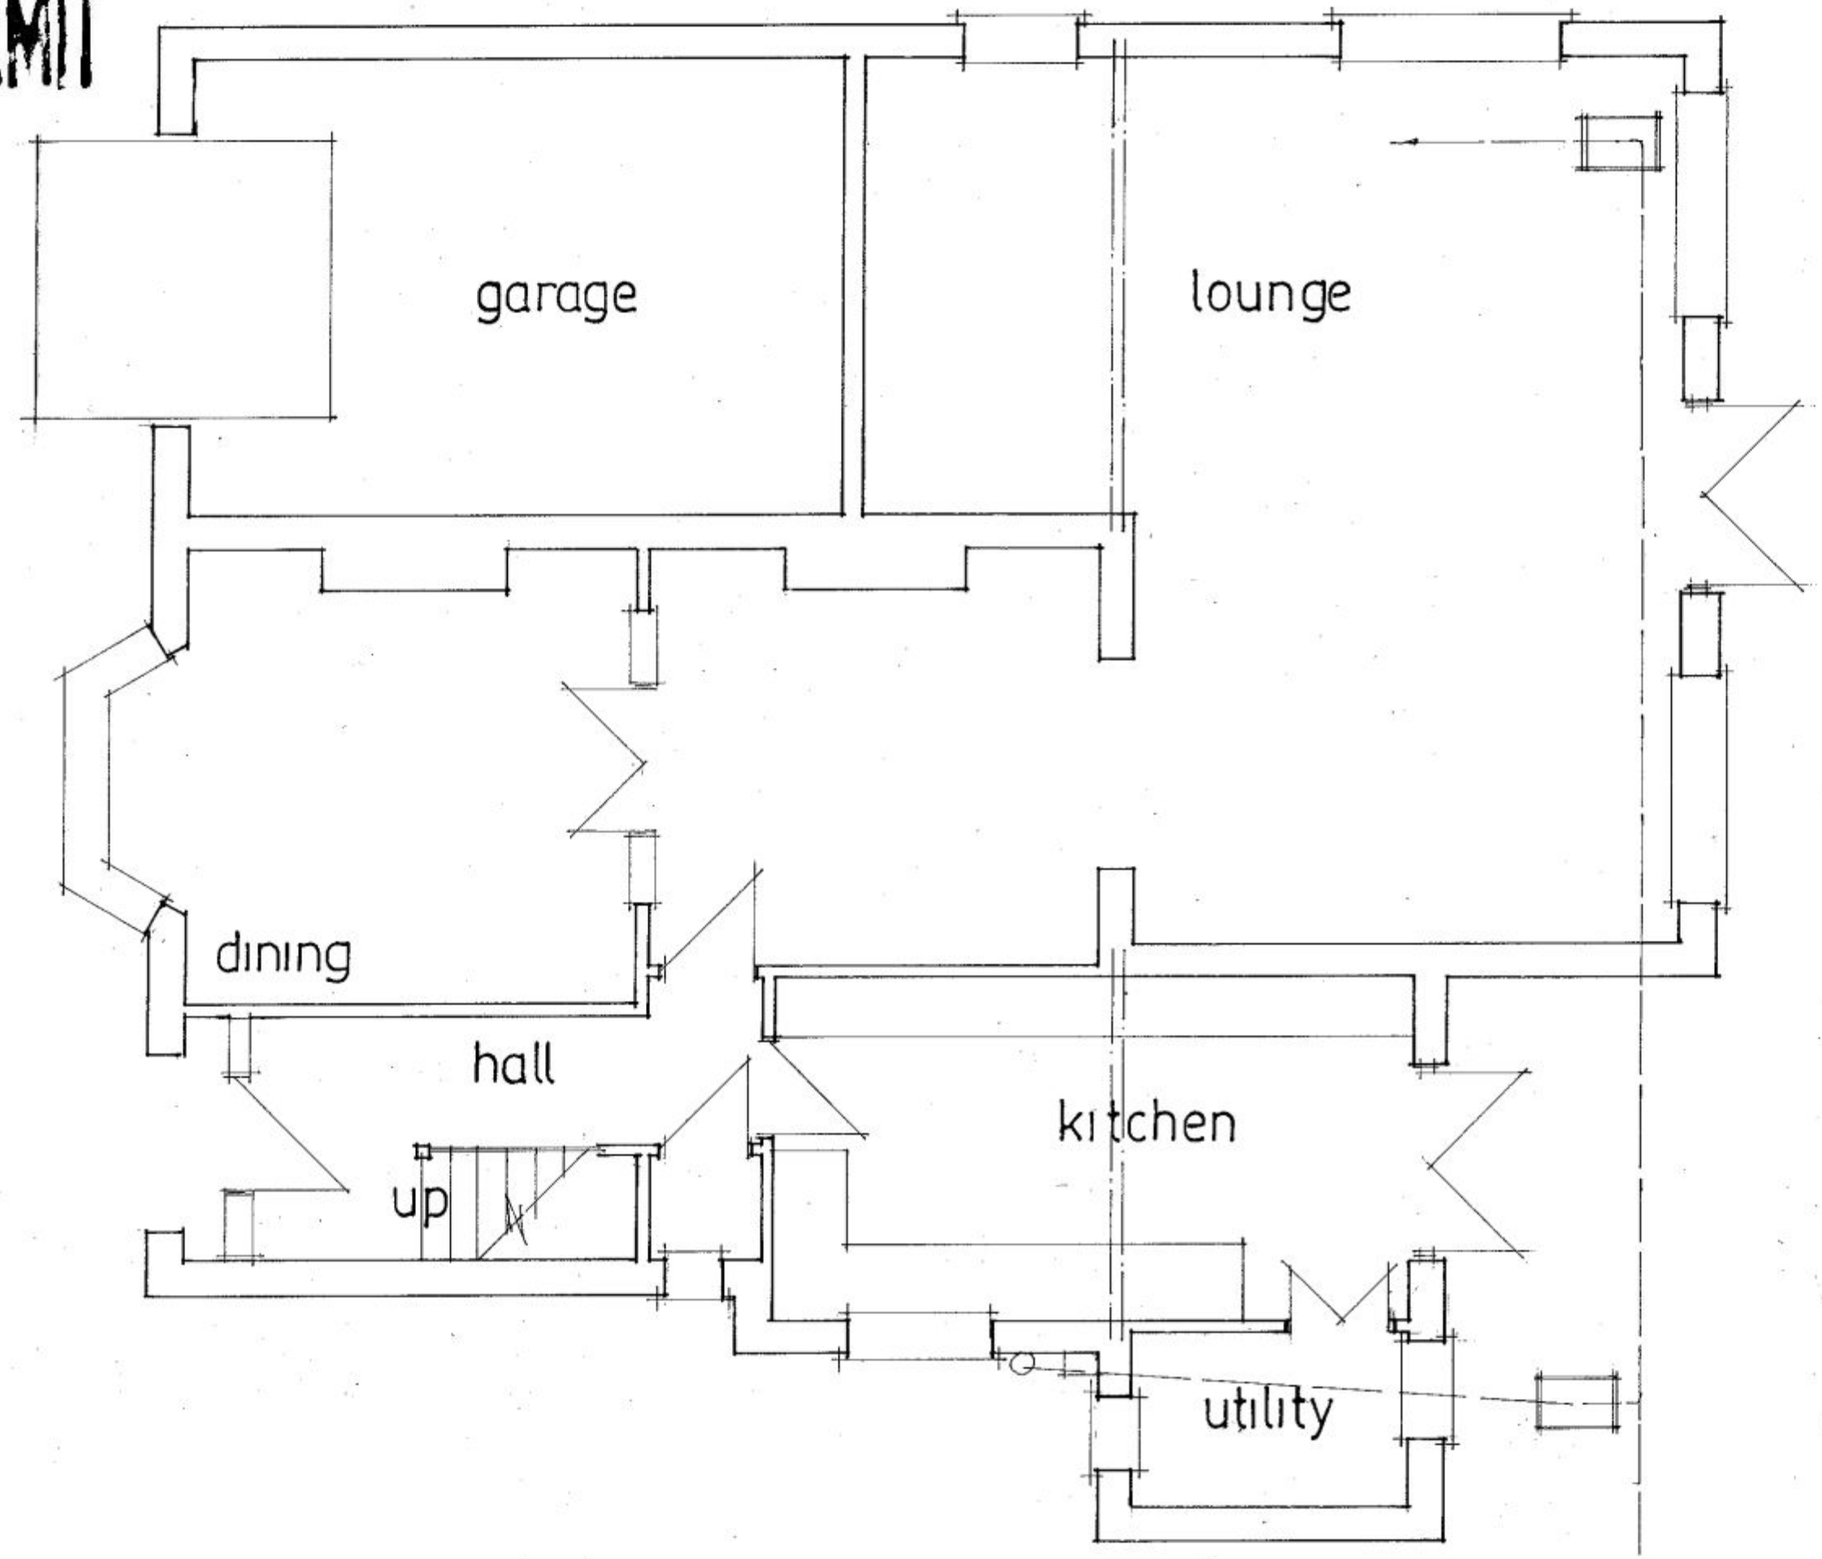

EXISTING LAYOUT

date dec 2011
scale 1·50

PROPOSED SINGLE STOREY REAR ADDITION.
4, LOVEDEAN LANE, LOVEDEAN, HANTS.
FOR MR & MRS N. HOCKIN.

PETER J. WALKER MRICS
CHARTERED SURVEYOR
182 SEAFRONT, HAYLING ISLAND, HANTS
PO11 9 AN

TEL: 02392 467571