
REPLACEMENT OF EXISTING SUB STANDARD BUILDING.
14A, TOURNERBURY LANE, HAYLING ISLAND, HANTS.
FOR DIGITAL PRINT TECHNOLOGY LTD.

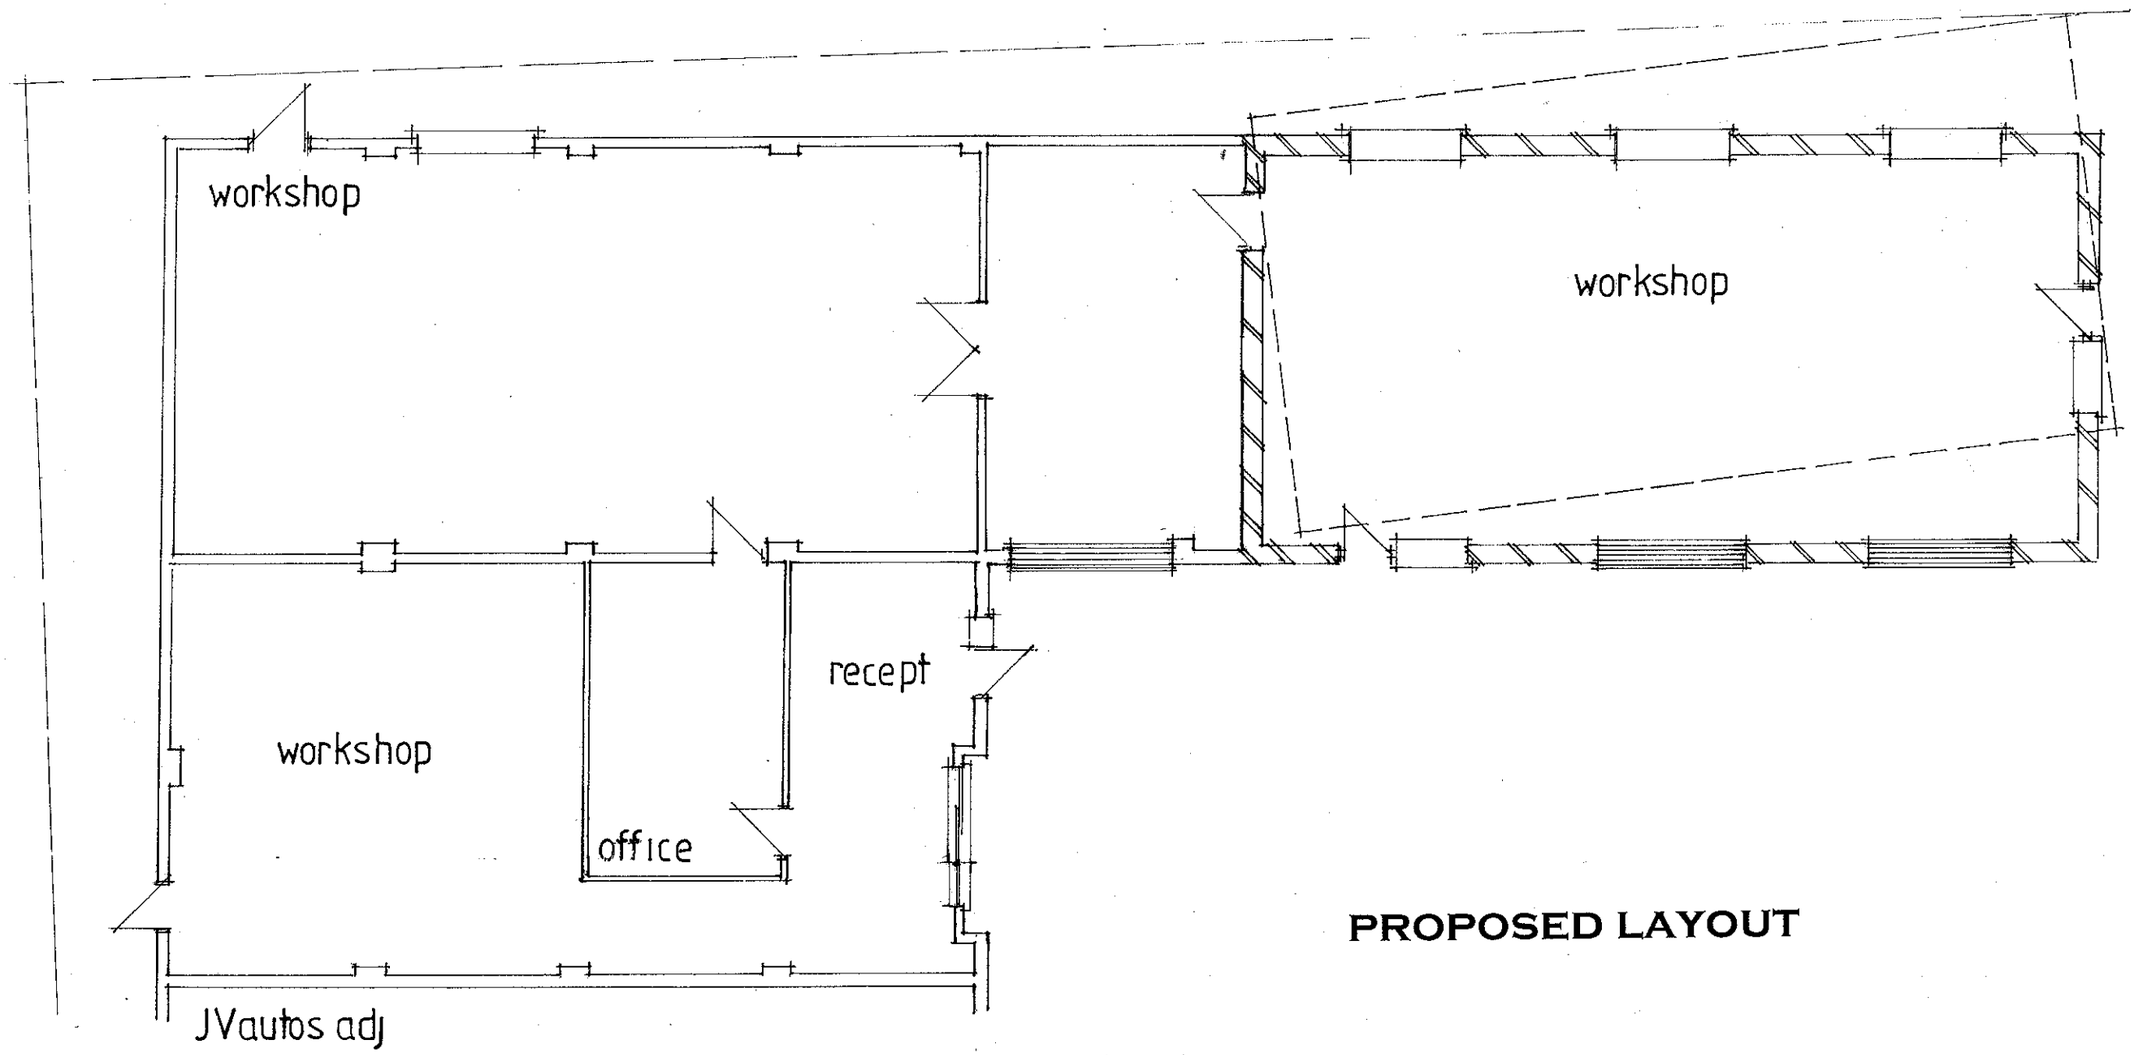

PROPOSED LAYOUT

date july 2011
scale 1-100

PETER J. WALKER MRICS
CHARTERED SURVEYOR
182 SEAFRONT, HAYLING ISLAND, HANTS
PO11 9 AN

TEL: 02392 467571