
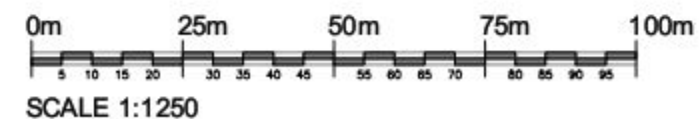


SUPERSEDED

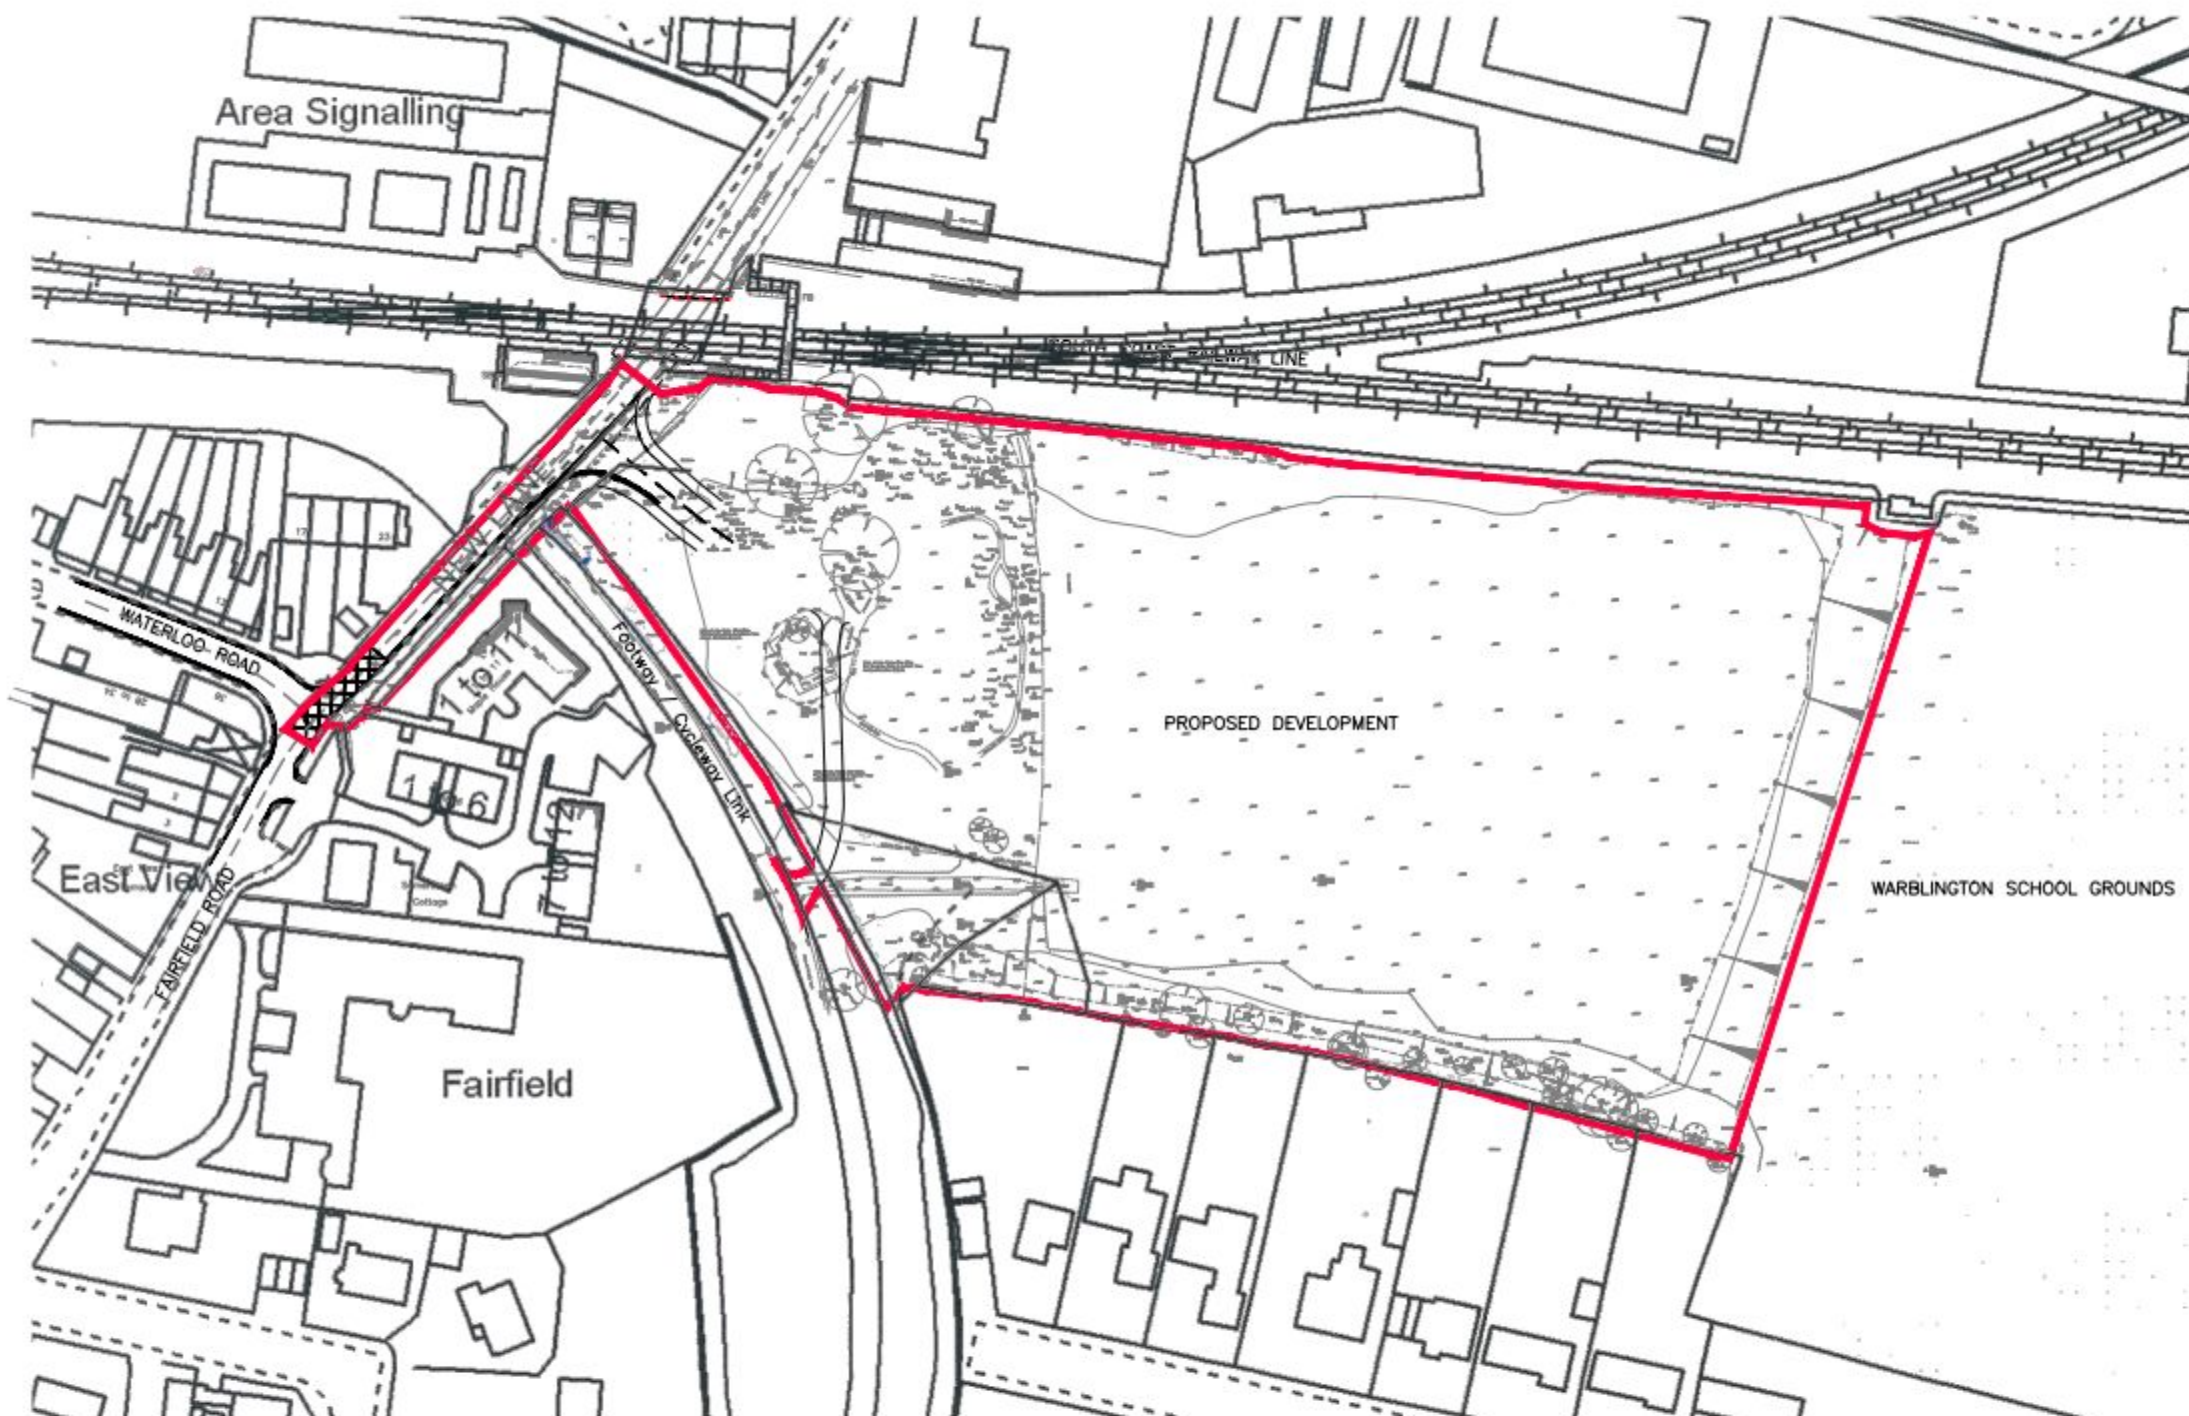

BLOOR HOMES
© This drawing is copyright.
New Lane
Havant
Feb 2012
1:1250 @ A3

Location Plan

NLH/LP/01