PERMIT

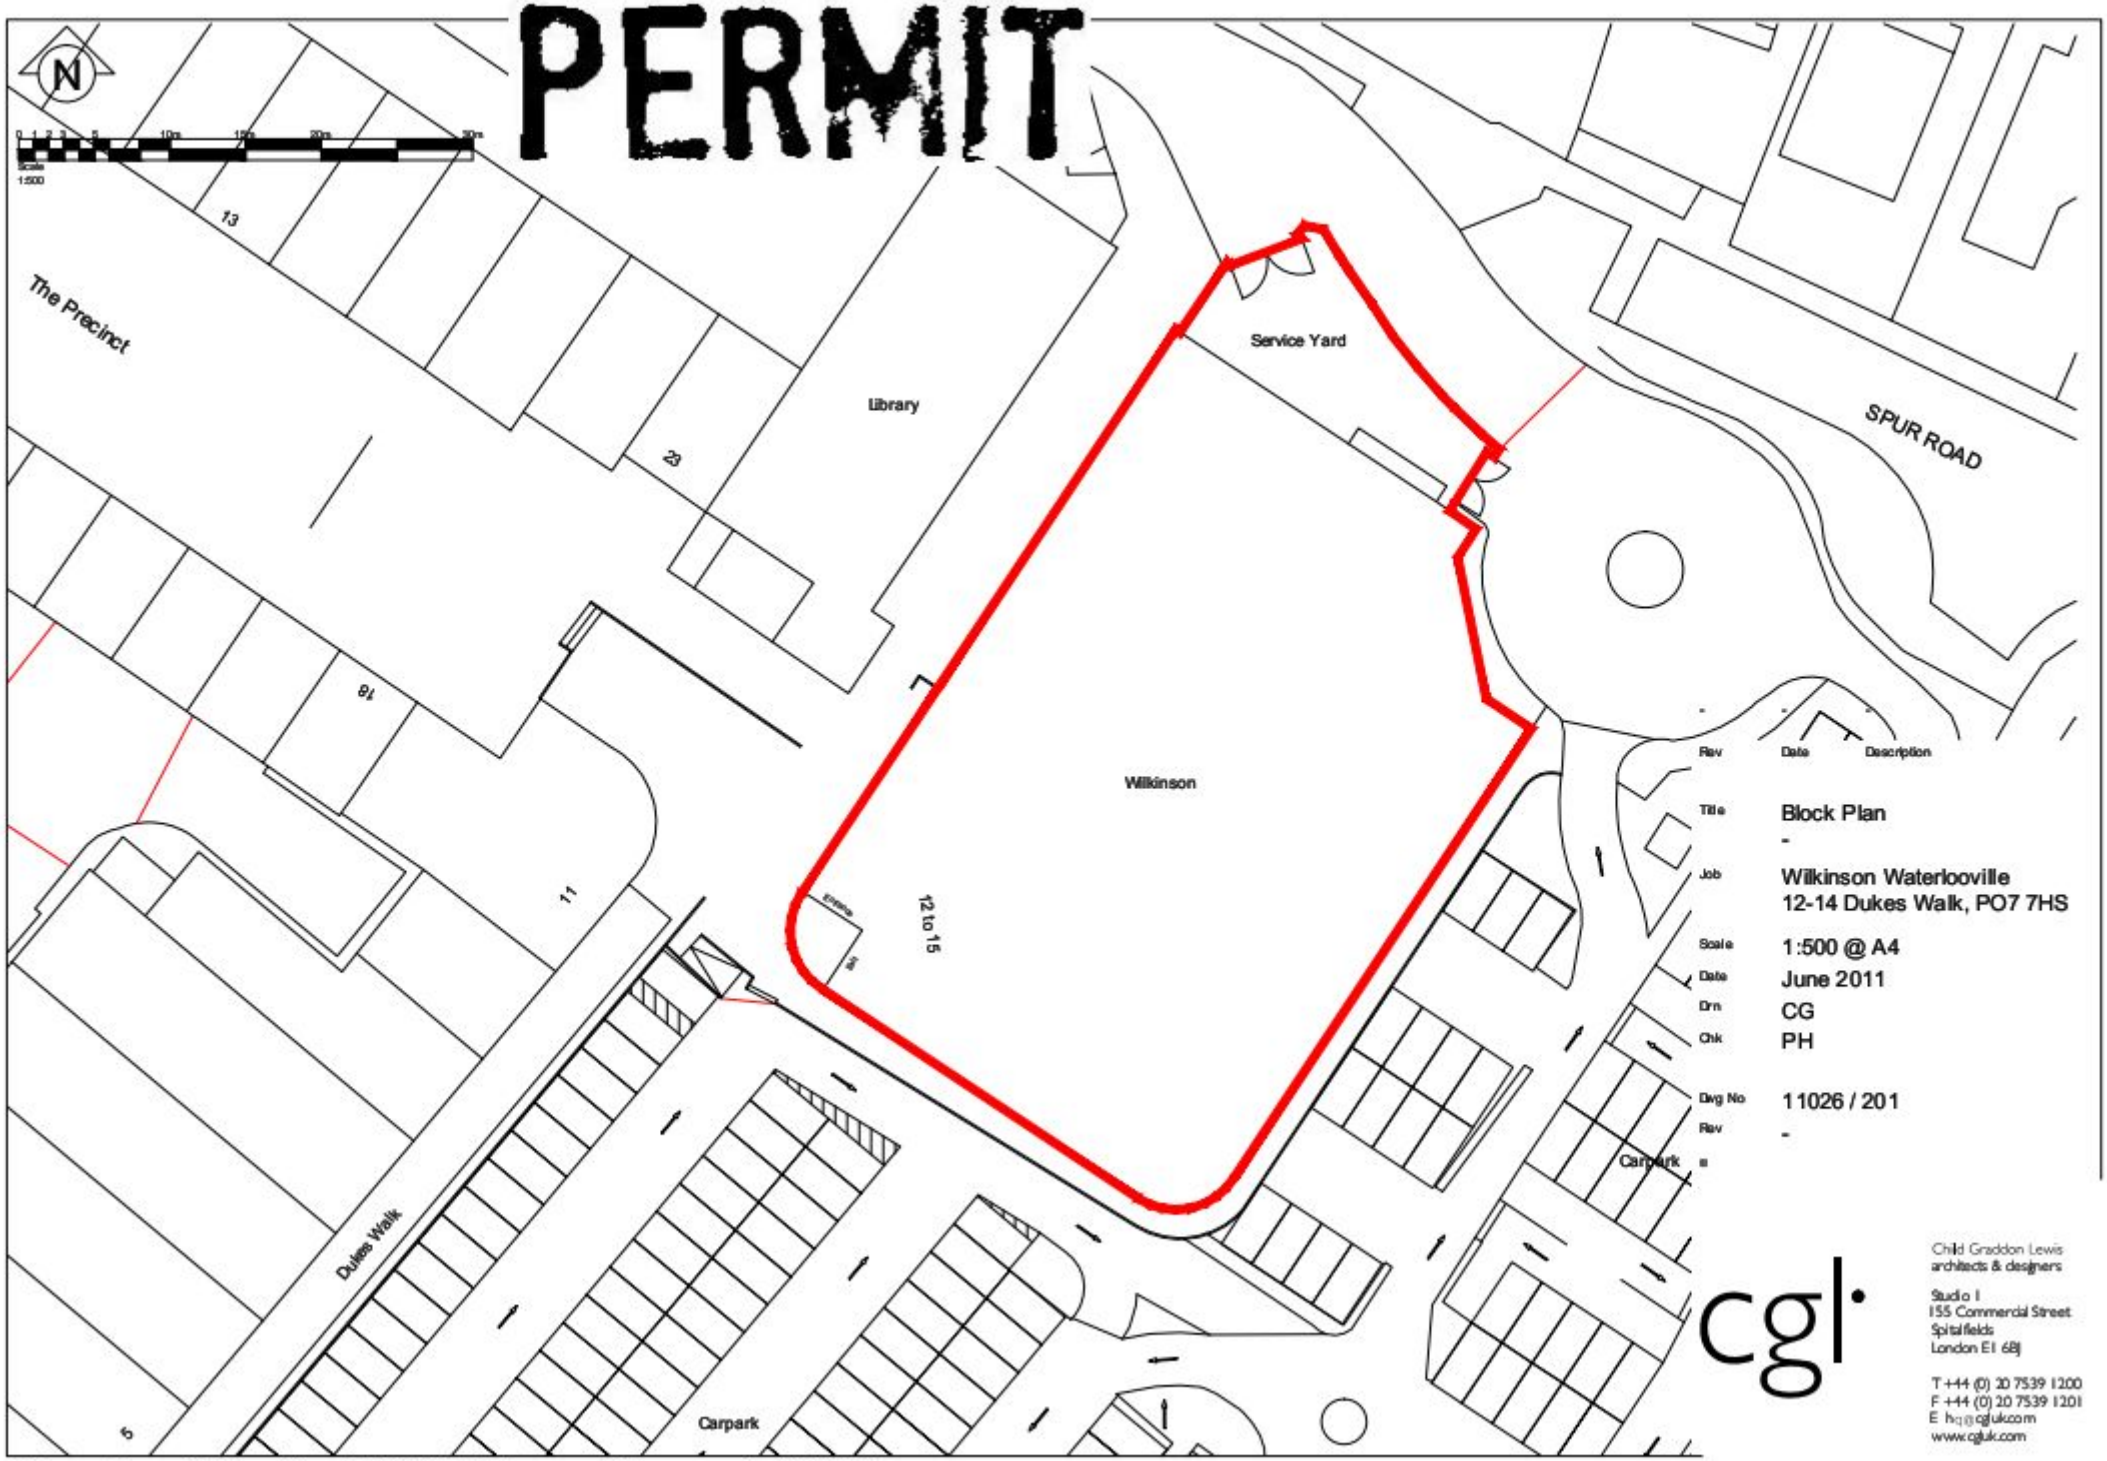

Rev	Date	Description
-	-	-

Title	Block Plan -
Job	Wilkinson Waterlooville 12-14 Dukes Walk, PO7 7HS
Scale	1:500 @ A4
Date	June 2011
Drn	CG
Chk	PH
Dwg No	11026 / 201
Rev	-

Child Graddon Lewis
architects & designers

Studio 1
155 Commercial Street
Spitalfields
London E1 6BJ

T +44 (0) 20 7539 1200
F +44 (0) 20 7539 1201
E hq@cgluk.com
www.cgluk.com

Ordnance Survey, (c) Crown Copyright 2011. All rights reserved. Licence number 100020449