



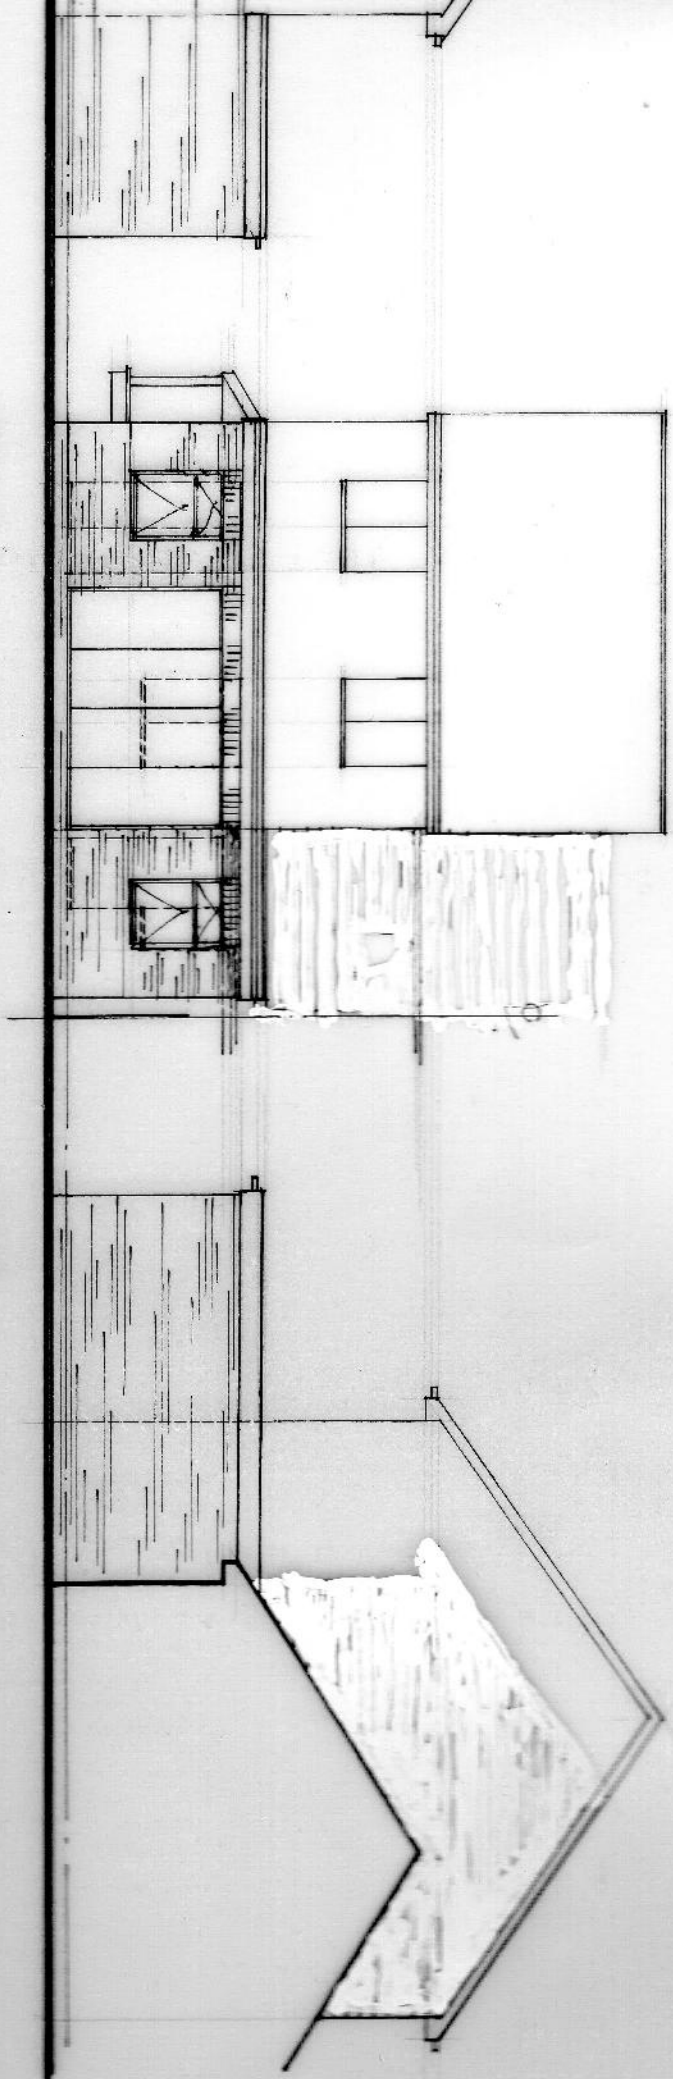

REAR

SIDE

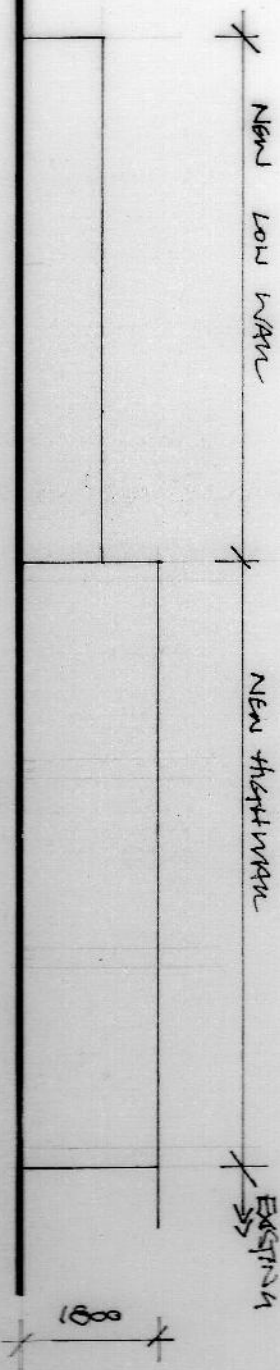

New Low Wall

New Height Wall

Existing

8'

New Wall Elevation