


DWG 02
30 NOV 2012

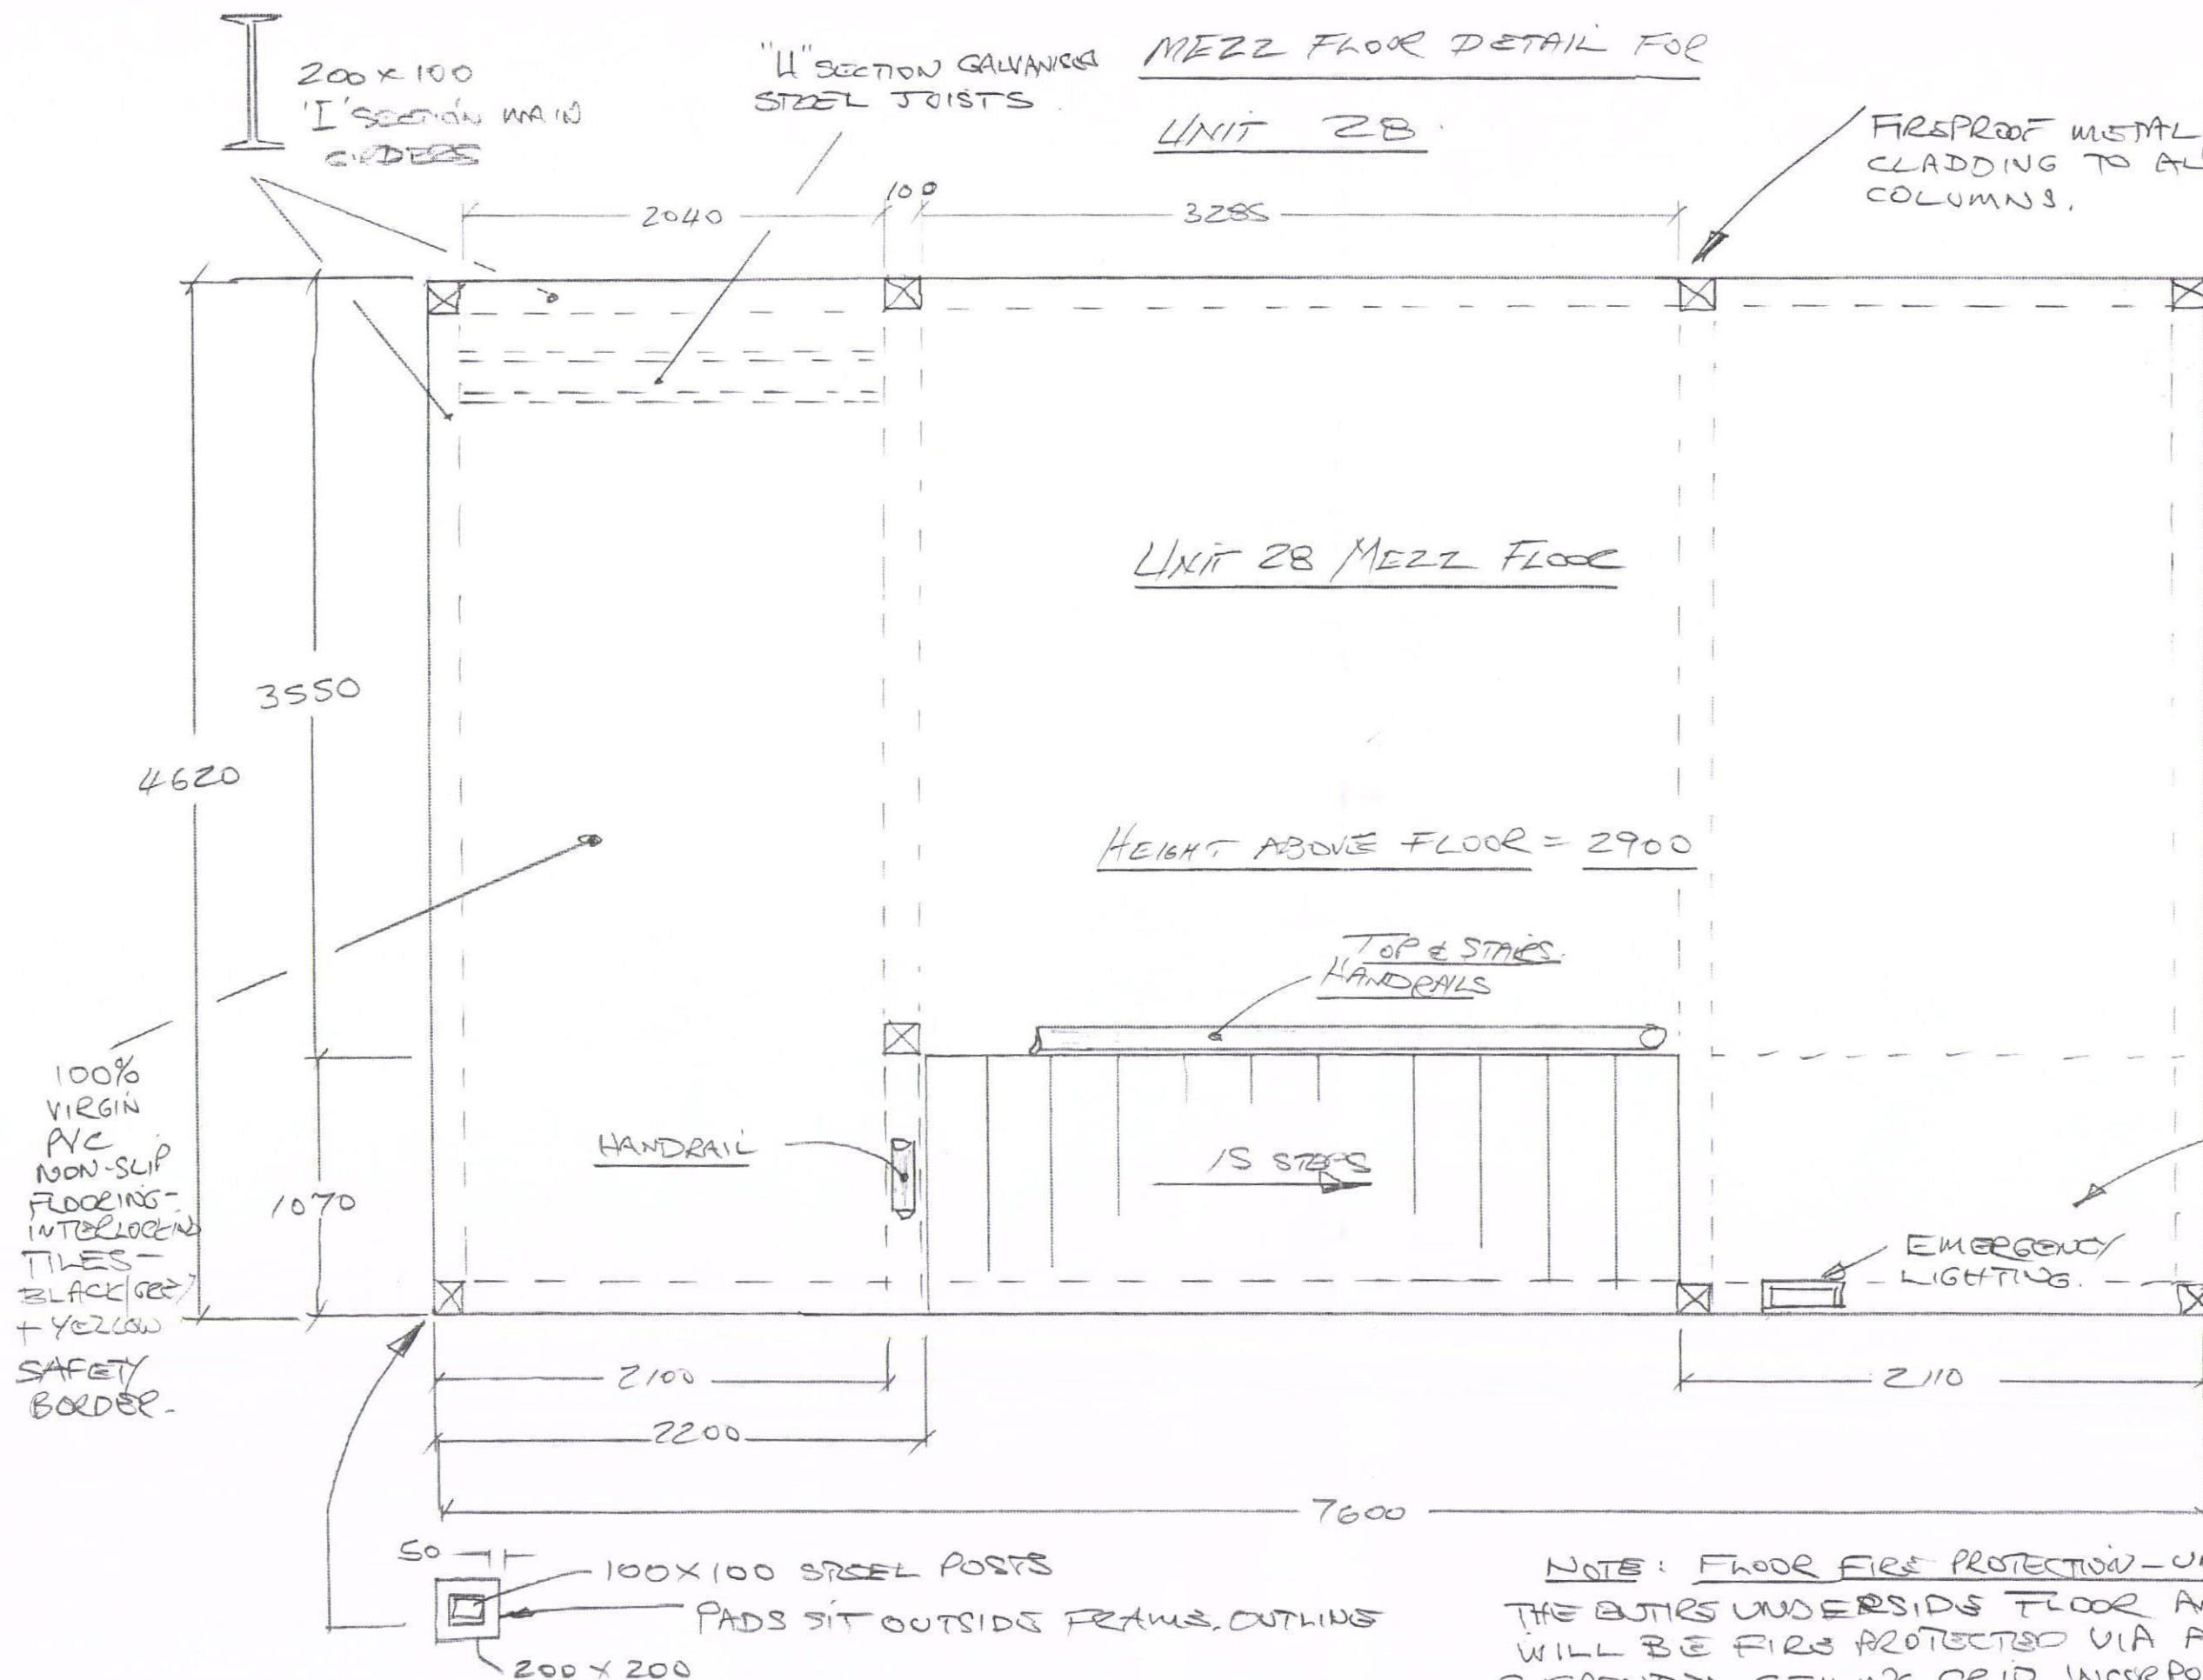

Unit 28 Area
74.4 m²

Mezz to main Floor
RATIS:
 $\frac{27}{74.4} = 36.2\%$

Mezz Floor
 $3.55 \times 7.6 =$
27 m²

Landing
Ratcable?
 $2.11 \times 1.07 = 2.25 \text{ m}^2$

HAVANT BOROUGH
COUNCIL
03 DEC 2012
RECEIVED

NOTE: FLOOR FIRE PROTECTION - UNDERSIDES
THE ENTIRE UNDERSIDE FLOOR AREA
WILL BE FIRE PROTECTED VIA A
SUSPENDED CEILING GRID INCORPORATING
CATEGORY 2 LIGHTING + SMOKE DETECTORS

NTS.