



01 / 07 side/south elevation
units 7-10 scale - 1:100

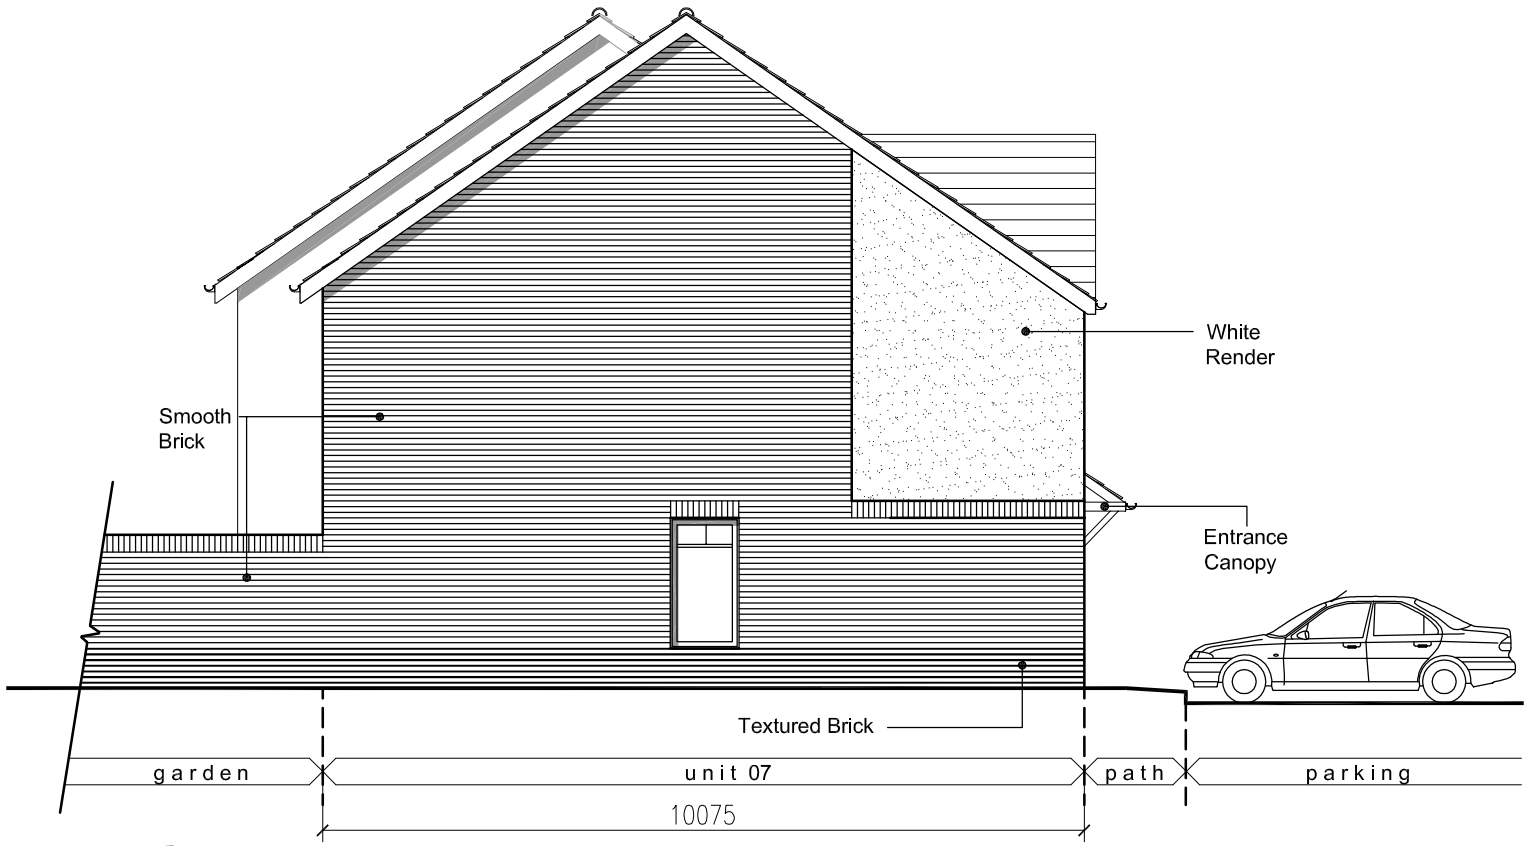

02 / 07 side/north elevation
units 7-10 scale - 1:100

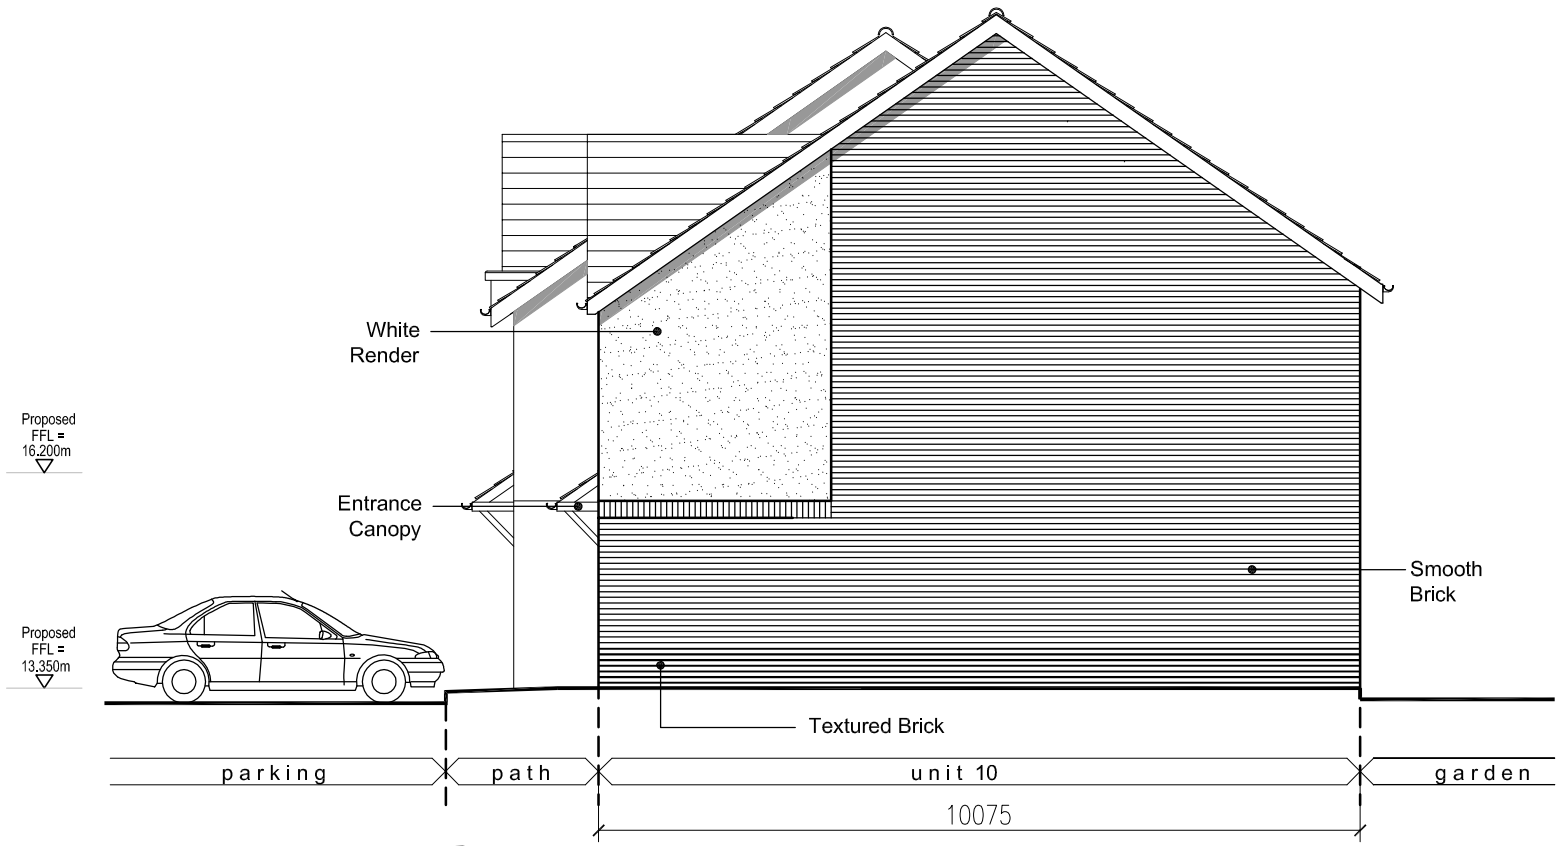

03 / 07 roof plan
units 7-10 scale - 1:100

0 5 10m

Scale 1:100

Rev.	Date	Details	Drawn	Checked
P6	16.11.12	Windows removed from first floor bedrooms	MA	MA
P5	12.10.12	units redesigned to HQJ standards	MA	MA
P4	24.10.11	Bathroom window changed to top hung	MA	MA
P3	9.8.11	Amended Planning Application Issue	MA	MA
P2	20.07.11	Planning Application Issue	MA	MA

Issued for:

PLANNING

Project/Client:
MCP (Poole) Ltd
Residential Development
The Cricketers Tavern

Project No: 10041
Dwg No: 07
Rev: P6

Drawing:
North & South Elevation
Units 7-10

Scale: 1:100 @A3
Drawn By: MA Date: 20.07.11
Checked By: MA Date: 20.07.11

BrightSpace architects

15 Glasshouse Studios, Fryen Court Road, Fordingbridge,
Hampshire, SP6 1QX T: (01425) 655806/653639

© BrightSpace Architects Ltd. Contractors must work only to figured dimensions which are to be checked on site. Registered Office - 17 Northover Rd, Pennington, Lymington, Hampshire, SO41 8GU. Registered Number - 07399008