
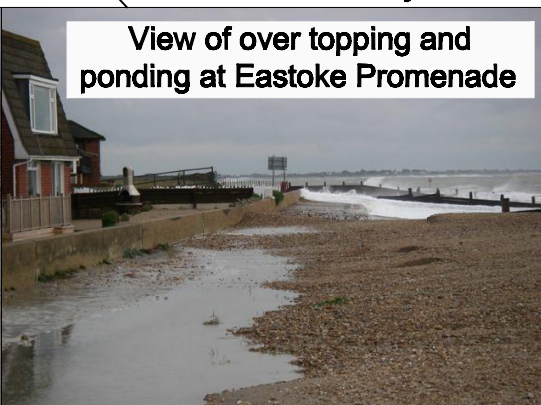


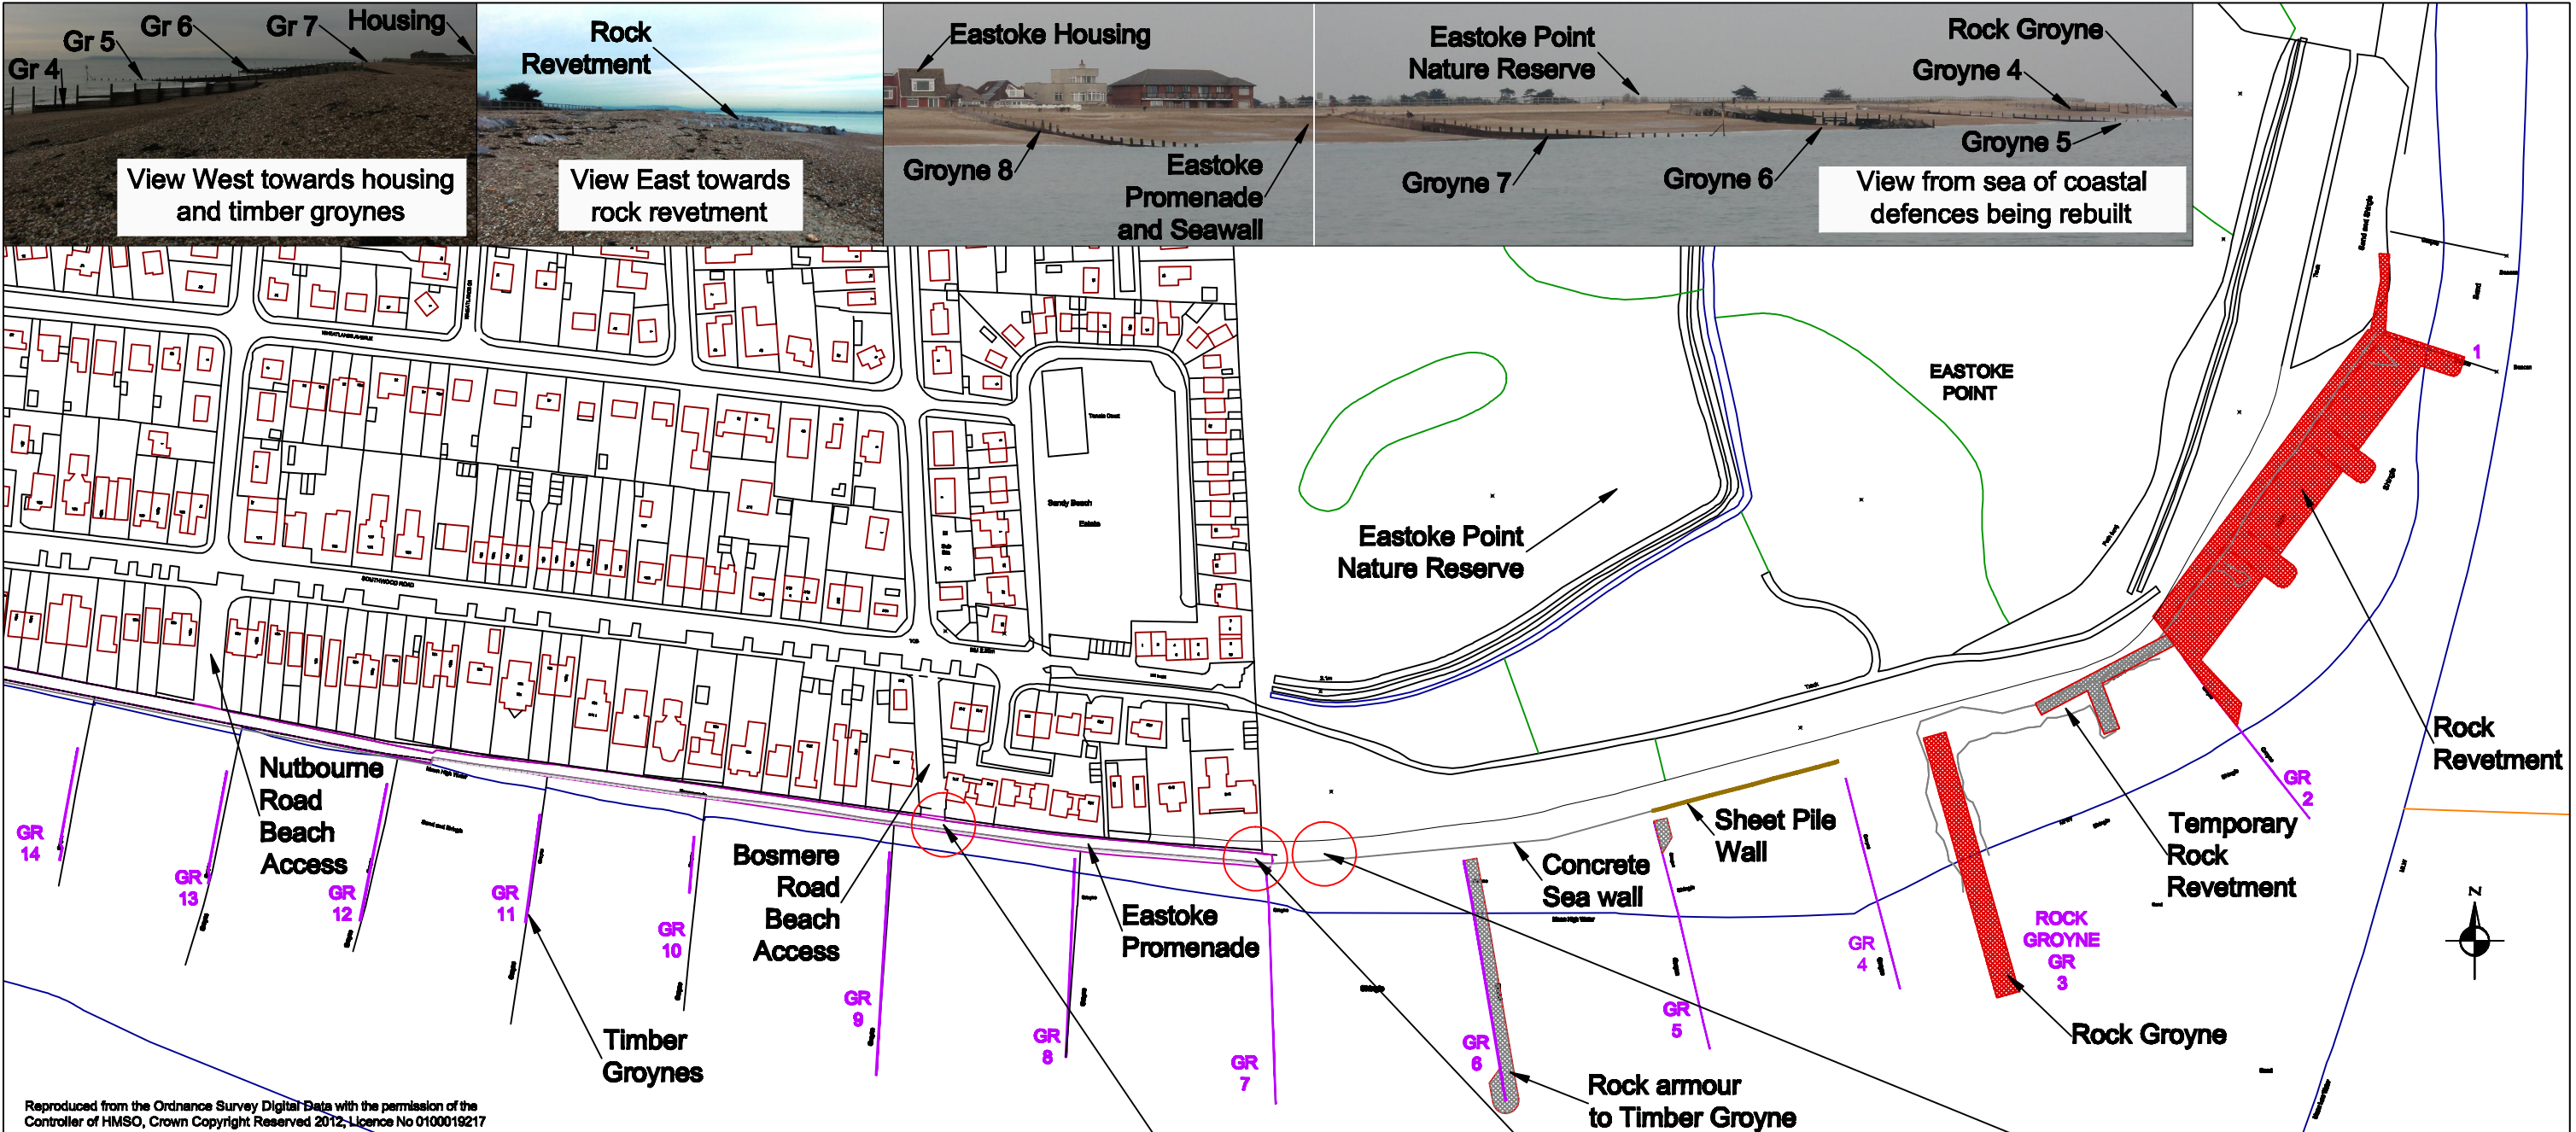

EASTERN SOLENT | COASTAL PARTNERSHIP

TITLE			
EASTOKE POINT WORKS 2012 PLANNING PERMISSION EXISTING SITE LOCATIONS			
DRAWN BY BJR		CHECKED BY	DRG No. SE13/901
DATE SEP 2012		DIR NAME P:\CTBCM\PEP1\EPCH2009D&C&PD	
SCALE 1:2500 @ A3		CAD NAME SE13_901 EPW PP ExSite	

REV	DESCRIPTION	DATE	INIT
-----	-------------	------	------