
PERMIT

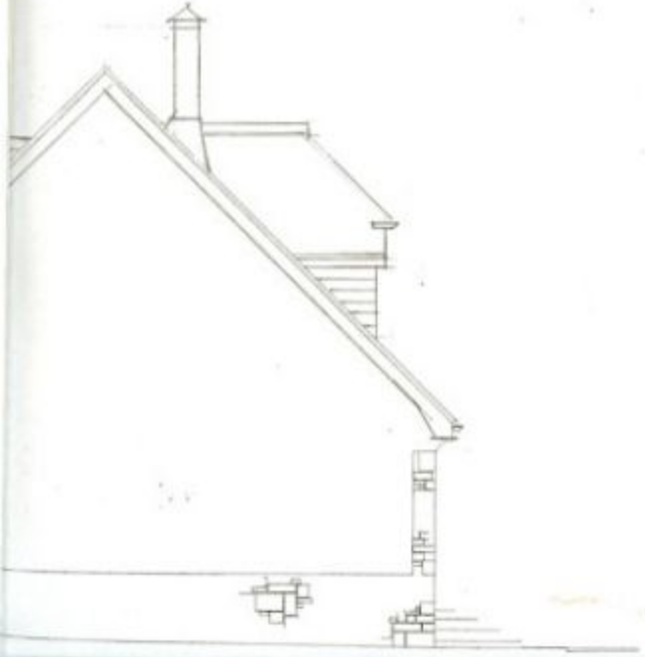






NOTES:
Do not Scale from this Drawing excep
Any drainage shown as indicative onl
This drawing is the copyright of MF De

NOTES:
Do not Scale from this Drawing except for planning purposes.
Any drainage shown as indicative only.
This drawing is the copyright of MF Designs Ltd.

PERMIT





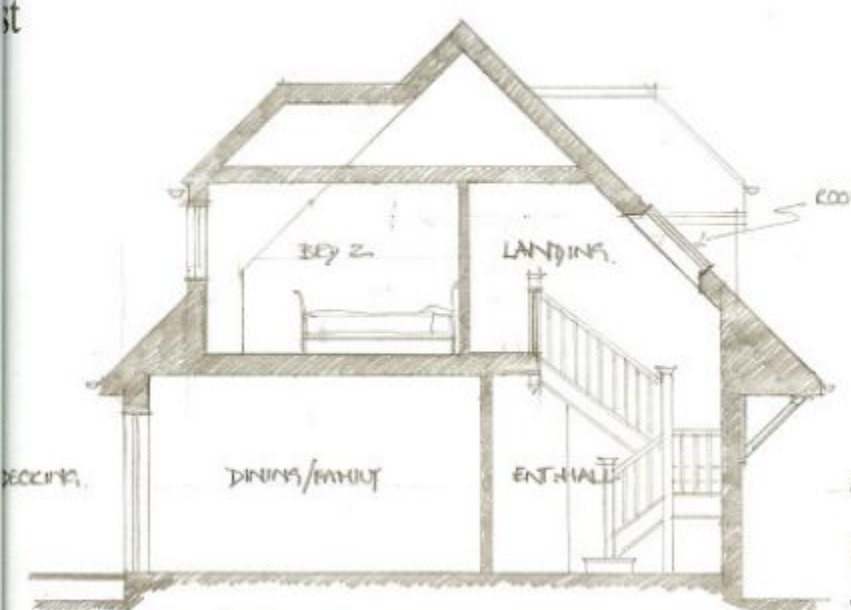

A:21.02.12 - REVISED HEIGHT OF ROOFLIGHTS TO LANDING

Typical Section

mf designs ltd
Chartered Architects
12 Wensley Gardens • Emsworth • Hampshire • PO10 7RA
Director: Martin Farrer RIBA • Co Registration No.4507379
tf 01243 377766
e admin@mfdesigns.org.uk

Date: Nov 2011
Scale: 1:100
Job No: 3030
Drg No: 008 A