PERMIT

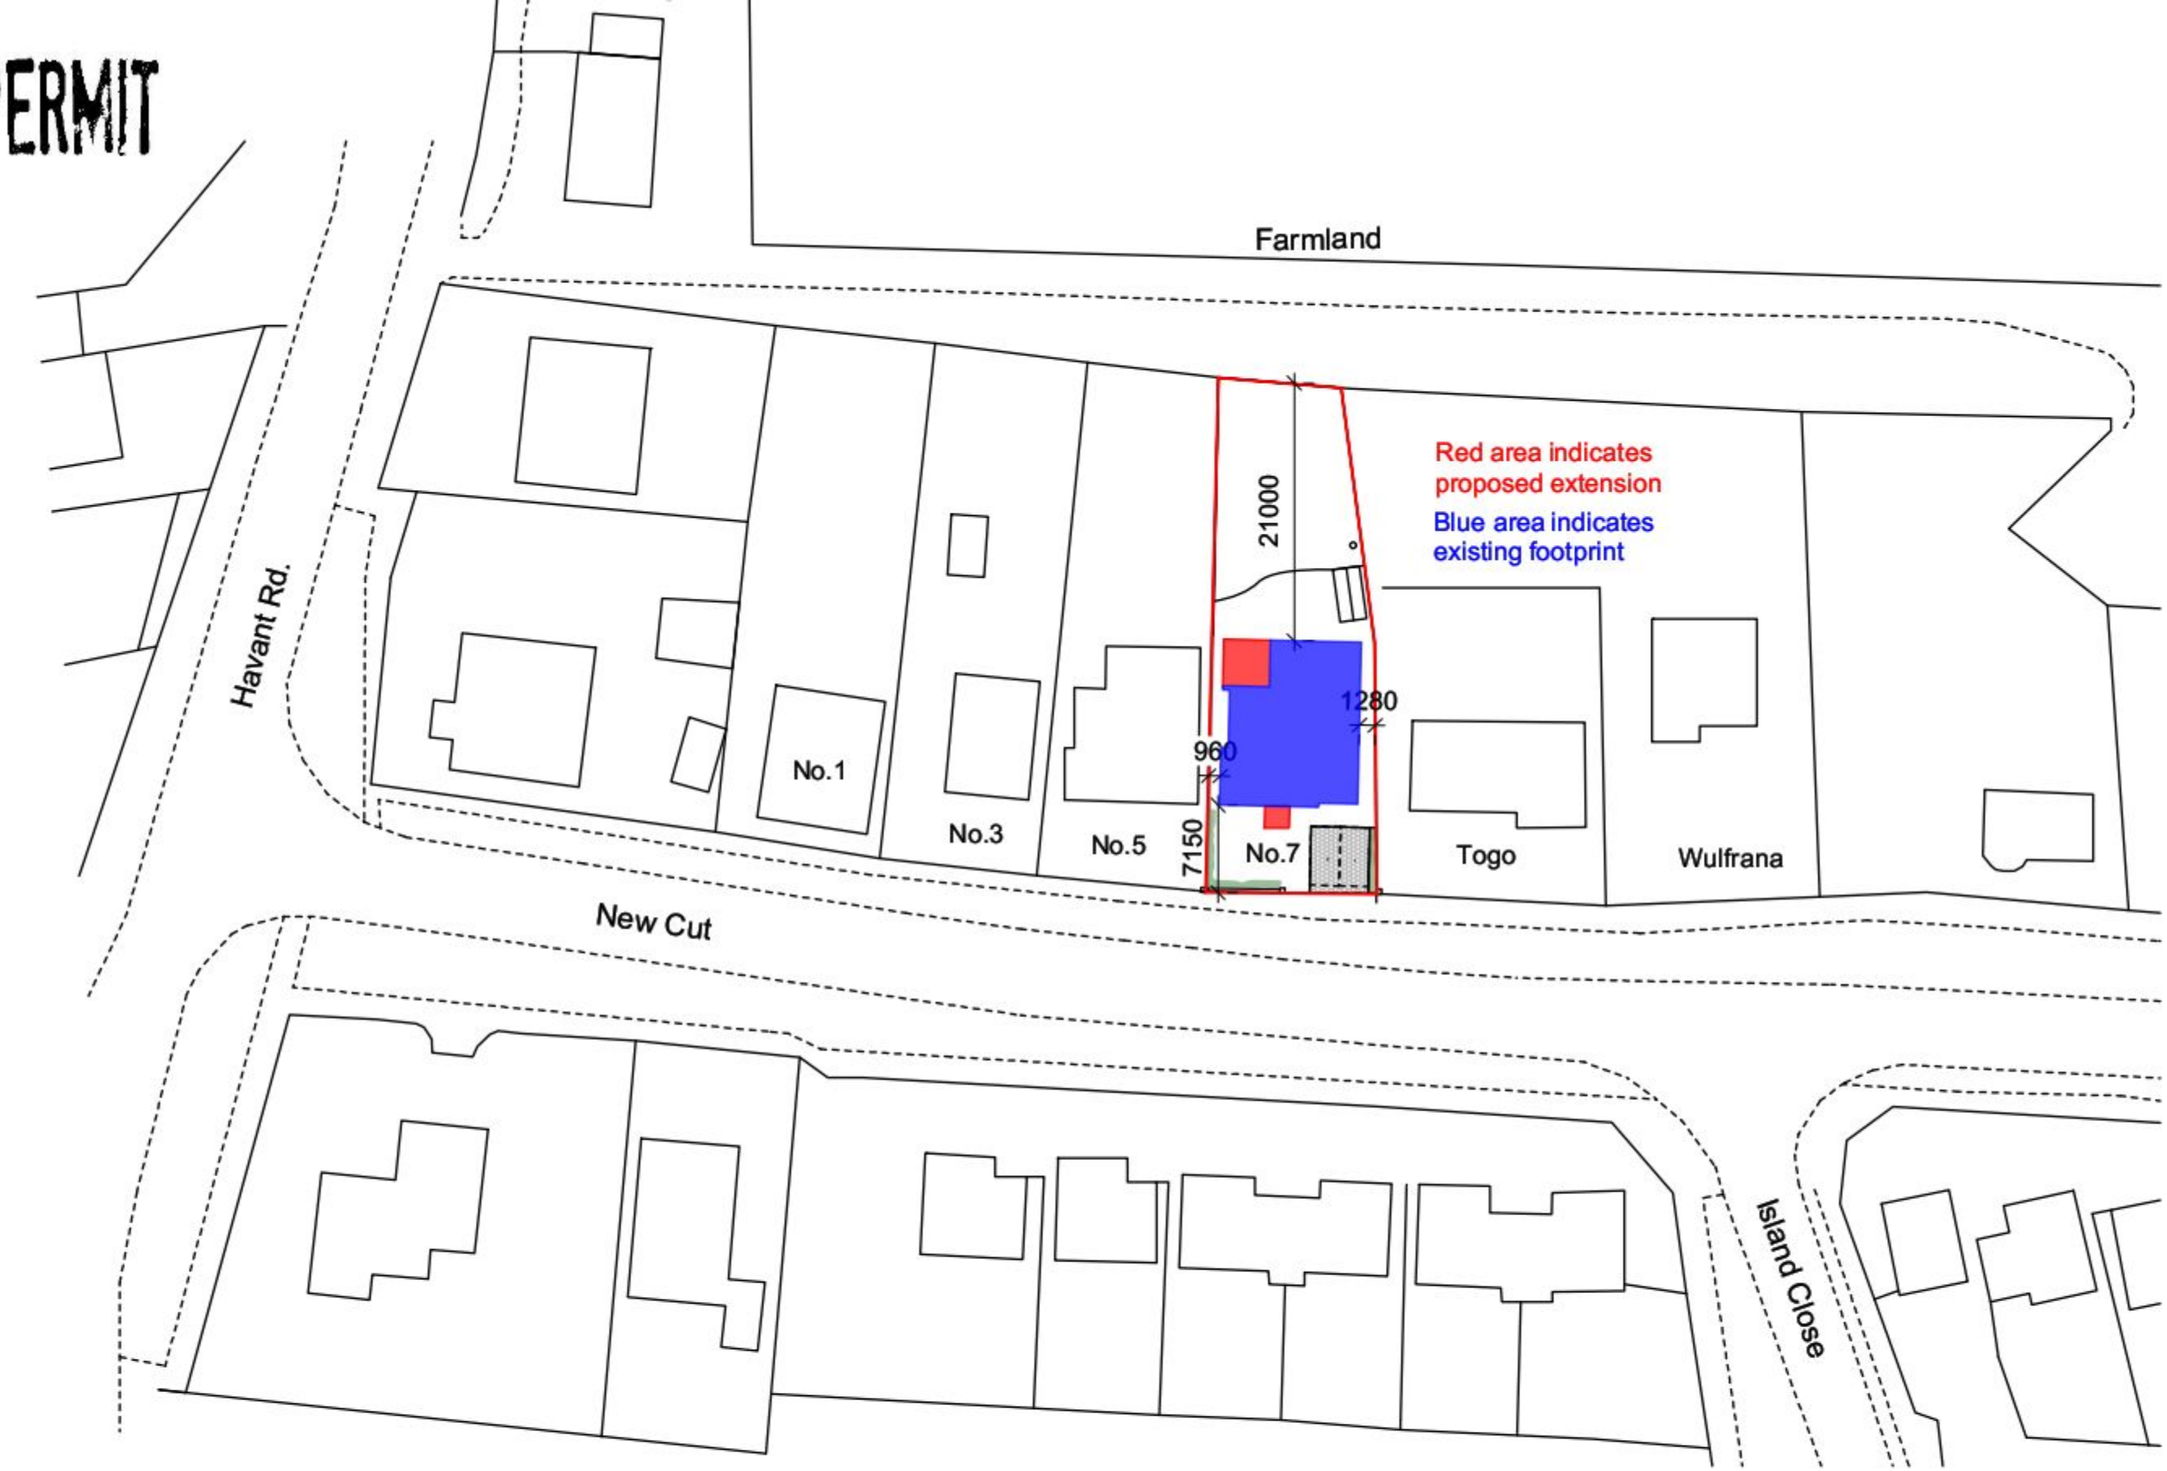

Notes:
Do not scale unless for planning purposes
Use only figured dimensions for construction
All dimensions to be checked and verified on site by the contractor
All dimensions in mm (millimeters) unless otherwise stated
Ordnance Survey License for copy of information from other purchased sources is 100045241
SCALE IS CORRECT WHEN PRINTED ISO A3

Revision	date	index

Client
Mr & Mrs James

Job Title
7 New Cut
Hayling Island
Hampshire
PO11 0NB

Drawing Title
Planning
- 1:500 Block Plan

Vincent Edberg
Chartered Architect. RIBA
28a The Spain
Petersfield
Hampshire
GU32 3LA
Tel:01730 264499
Fax:01730 231694
e-mail: mail@vincentedberg.co.uk

Drawn	Scale
HE	1:500
Date	Amended
31/10/2011	
Job No. / DRW No.	Rev.
407 - 03	

© Vincent Edberg, Chartered Architect