PERMIT

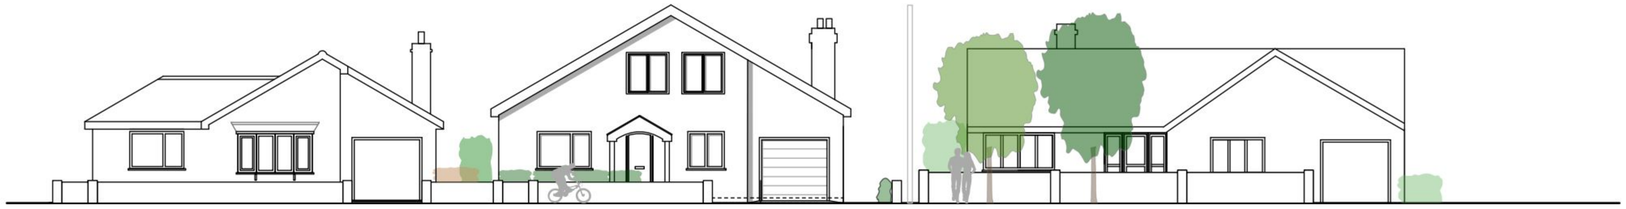

No. 5 New Cut

No. 7 New Cut
South Elevation

No. 9 New Cut
Togo

Proposed Streetscene
1:100

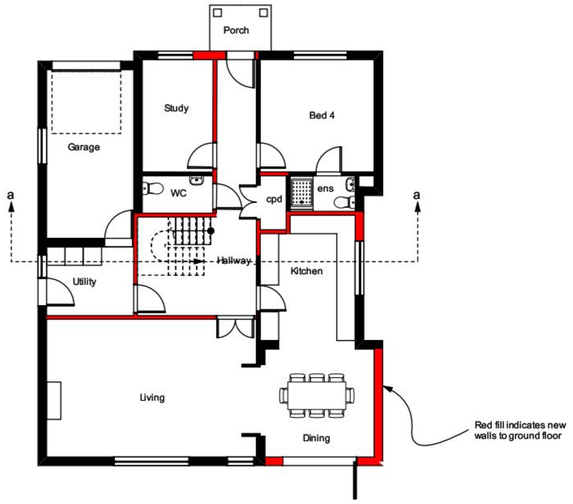

Proposal B
Ground Floor Plan

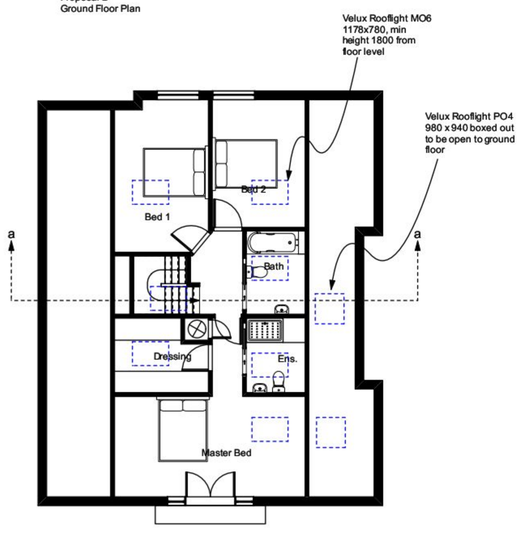

Proposal B
First Floor Plan



South Elevation
1:100

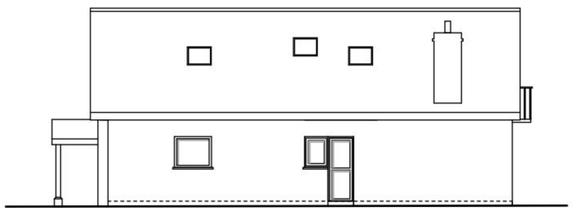

East Elevation
1:100

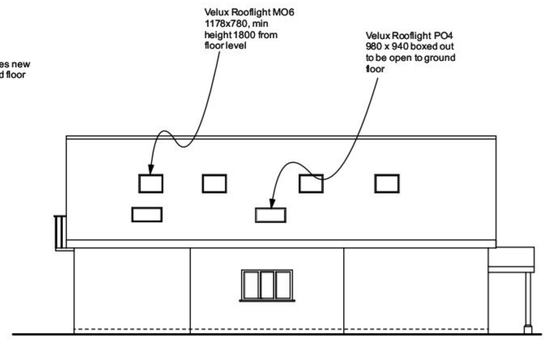

West Elevation
1:100



North Elevation
1:100

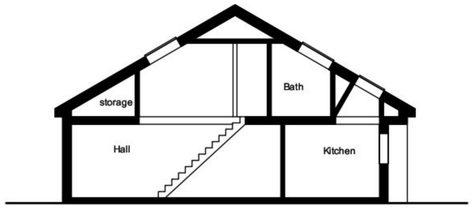

Section a-a
1:100

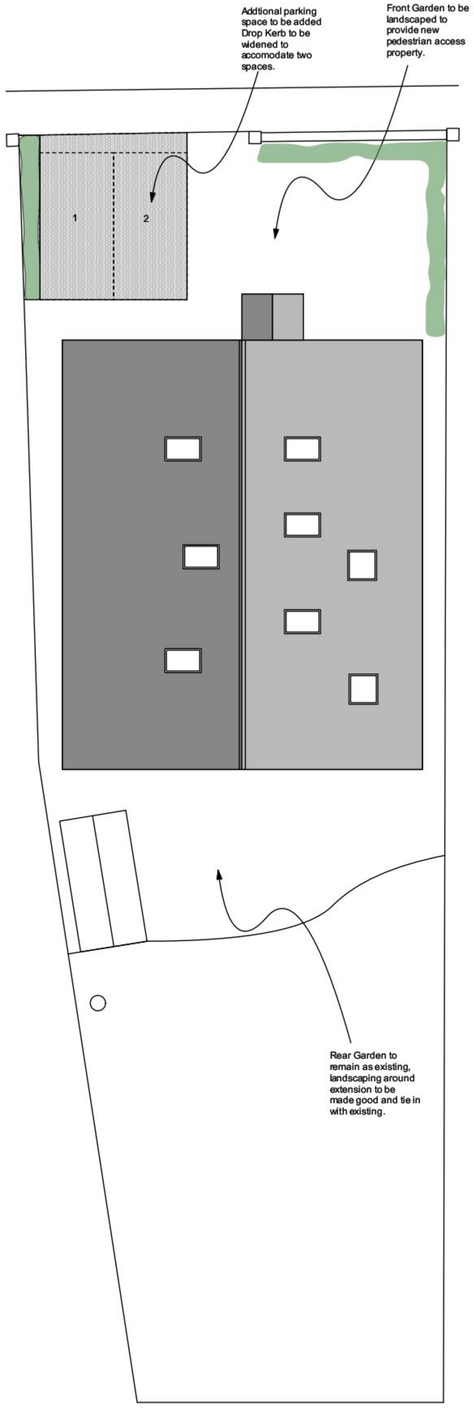

Proposed Roof Plan
1:100

Notes

Do not scale unless for planning purposes

Use only figured dimensions for construction

All dimensions to be checked and verified on site by the contractor

All Dimensions in mm (millimeters) unless otherwise stated

Ordnance Survey paper map copying licence is 100045241

SCALE IS CORRECT WHEN PRINTED ON ISO A1

Revisions	Date	Index
Garage Window Amended	04.01.11	B

Client
Mr & Mrs James

Job Title
7 New Cut
Hayling Island
Hampshire
PO11 0NB

Drawing Title
Planning
- Proposed Plans

Vincent Edberg
Chartered Architect RIBA

28a The Spain
Petersfield
Hampshire
GU32 3LA

Tel:01730 264499
Fax:01730 231694

e-mail: mail@vincentedberg.co.uk

Drawn	Scale	Date
HE	1:100	16/10/2011

Job Number/Drawing Number	Rev.
407- 02	B

© Vincent Edberg, Chartered Architect