
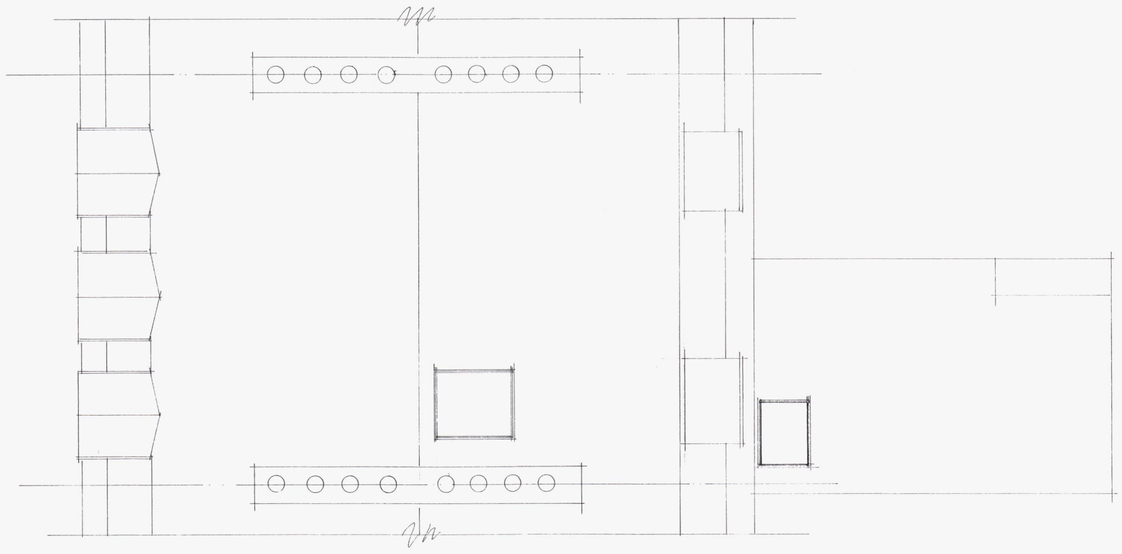


proposed roof plan

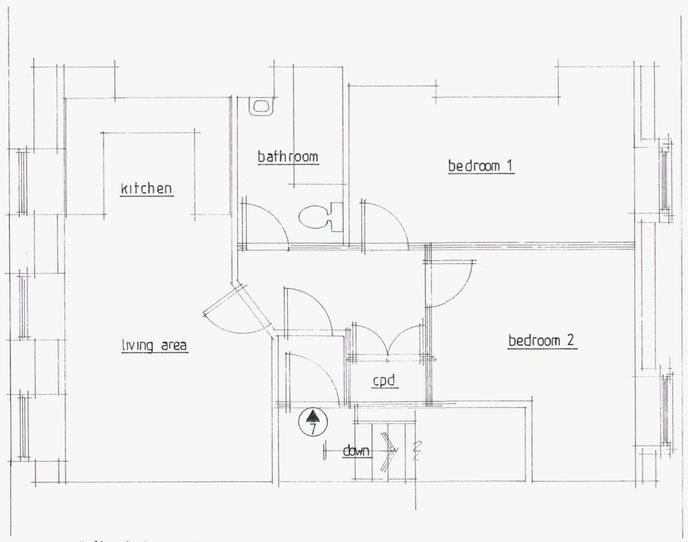

proposed third floor plan

HAVANT BOROUGH COUNCIL
14 OCT 2011
RECEIVED

0 1 2 3 4 5 scale 1:50. m.
0 2 4 6 8 10 scale 1:100.m.

A		
	Date	Revision

© copyright

THORNS-YOUNG
ARCHITECTURAL

THORNS-YOUNG LTD
232 London Road, North End, Portsmouth. PO2 9JO
Tel: (0233) 9267 2883 Fax: (0233) 9266 3457

Client
mr b laly

Job Title
39 sea front
hayling island

Drawing Title
proposed plans (ff & roof)

Scale 1:50 :at A1

Date sept '2011 | Drawn by sa

Drg. No. 4127·11·10. | Rev.

RCURY GRAPHICS 537451