

REFUSE

PROPOSED THREE BEDROOM BUNGALOW.
LAND ADJ. 4, GARDEN CLOSE, HAYLING ISLAND, HANTS.
FOR MR S. MC ANDREW.

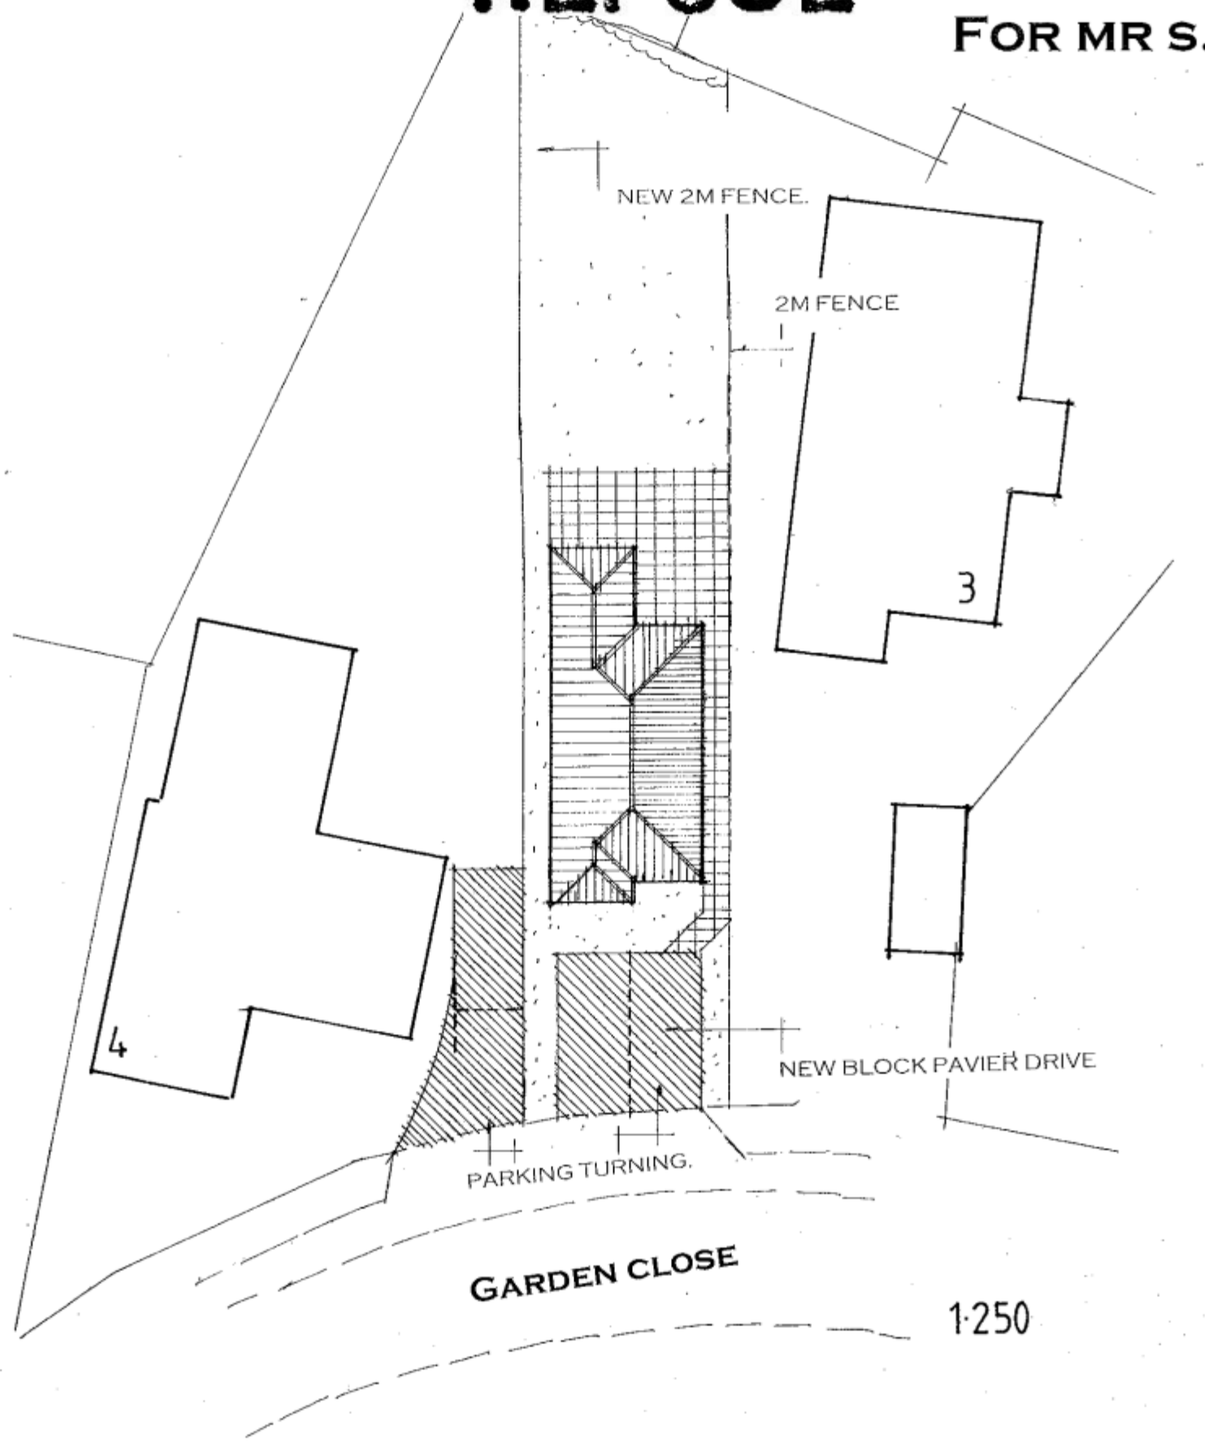

1·250

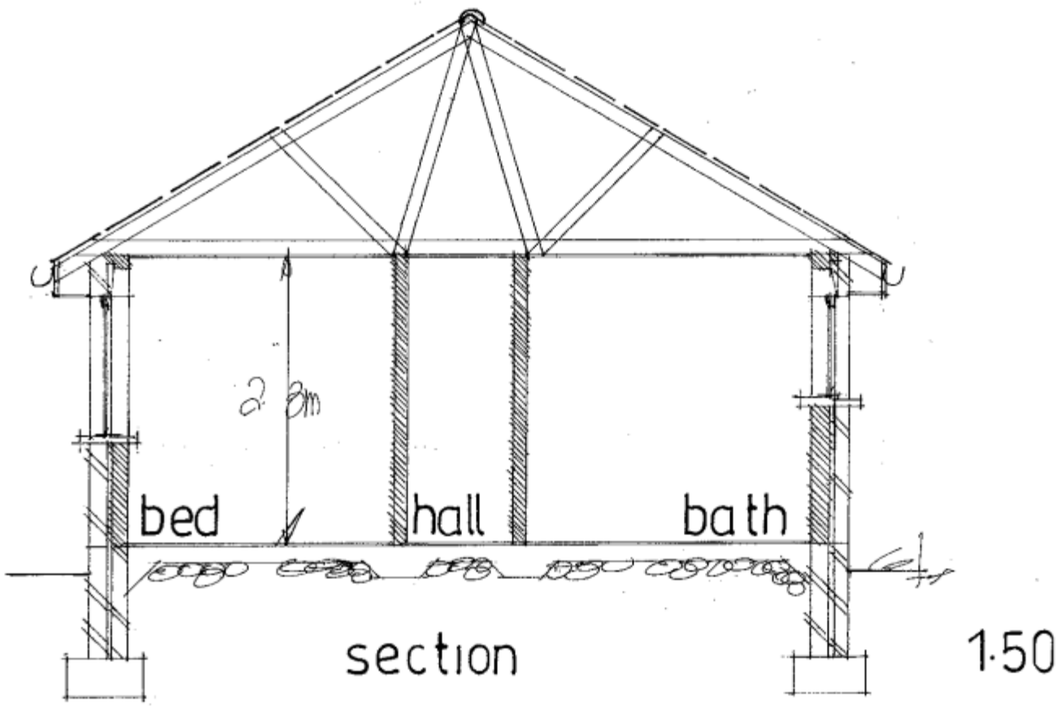

section 1·50

date may 2011

PETER J. WALKER MRICS
CHARTERED SURVEYOR
182 SEAFRONT, HAYLING ISLAND, HANTS
PO11 9 AN

TEL: 02392 467571