



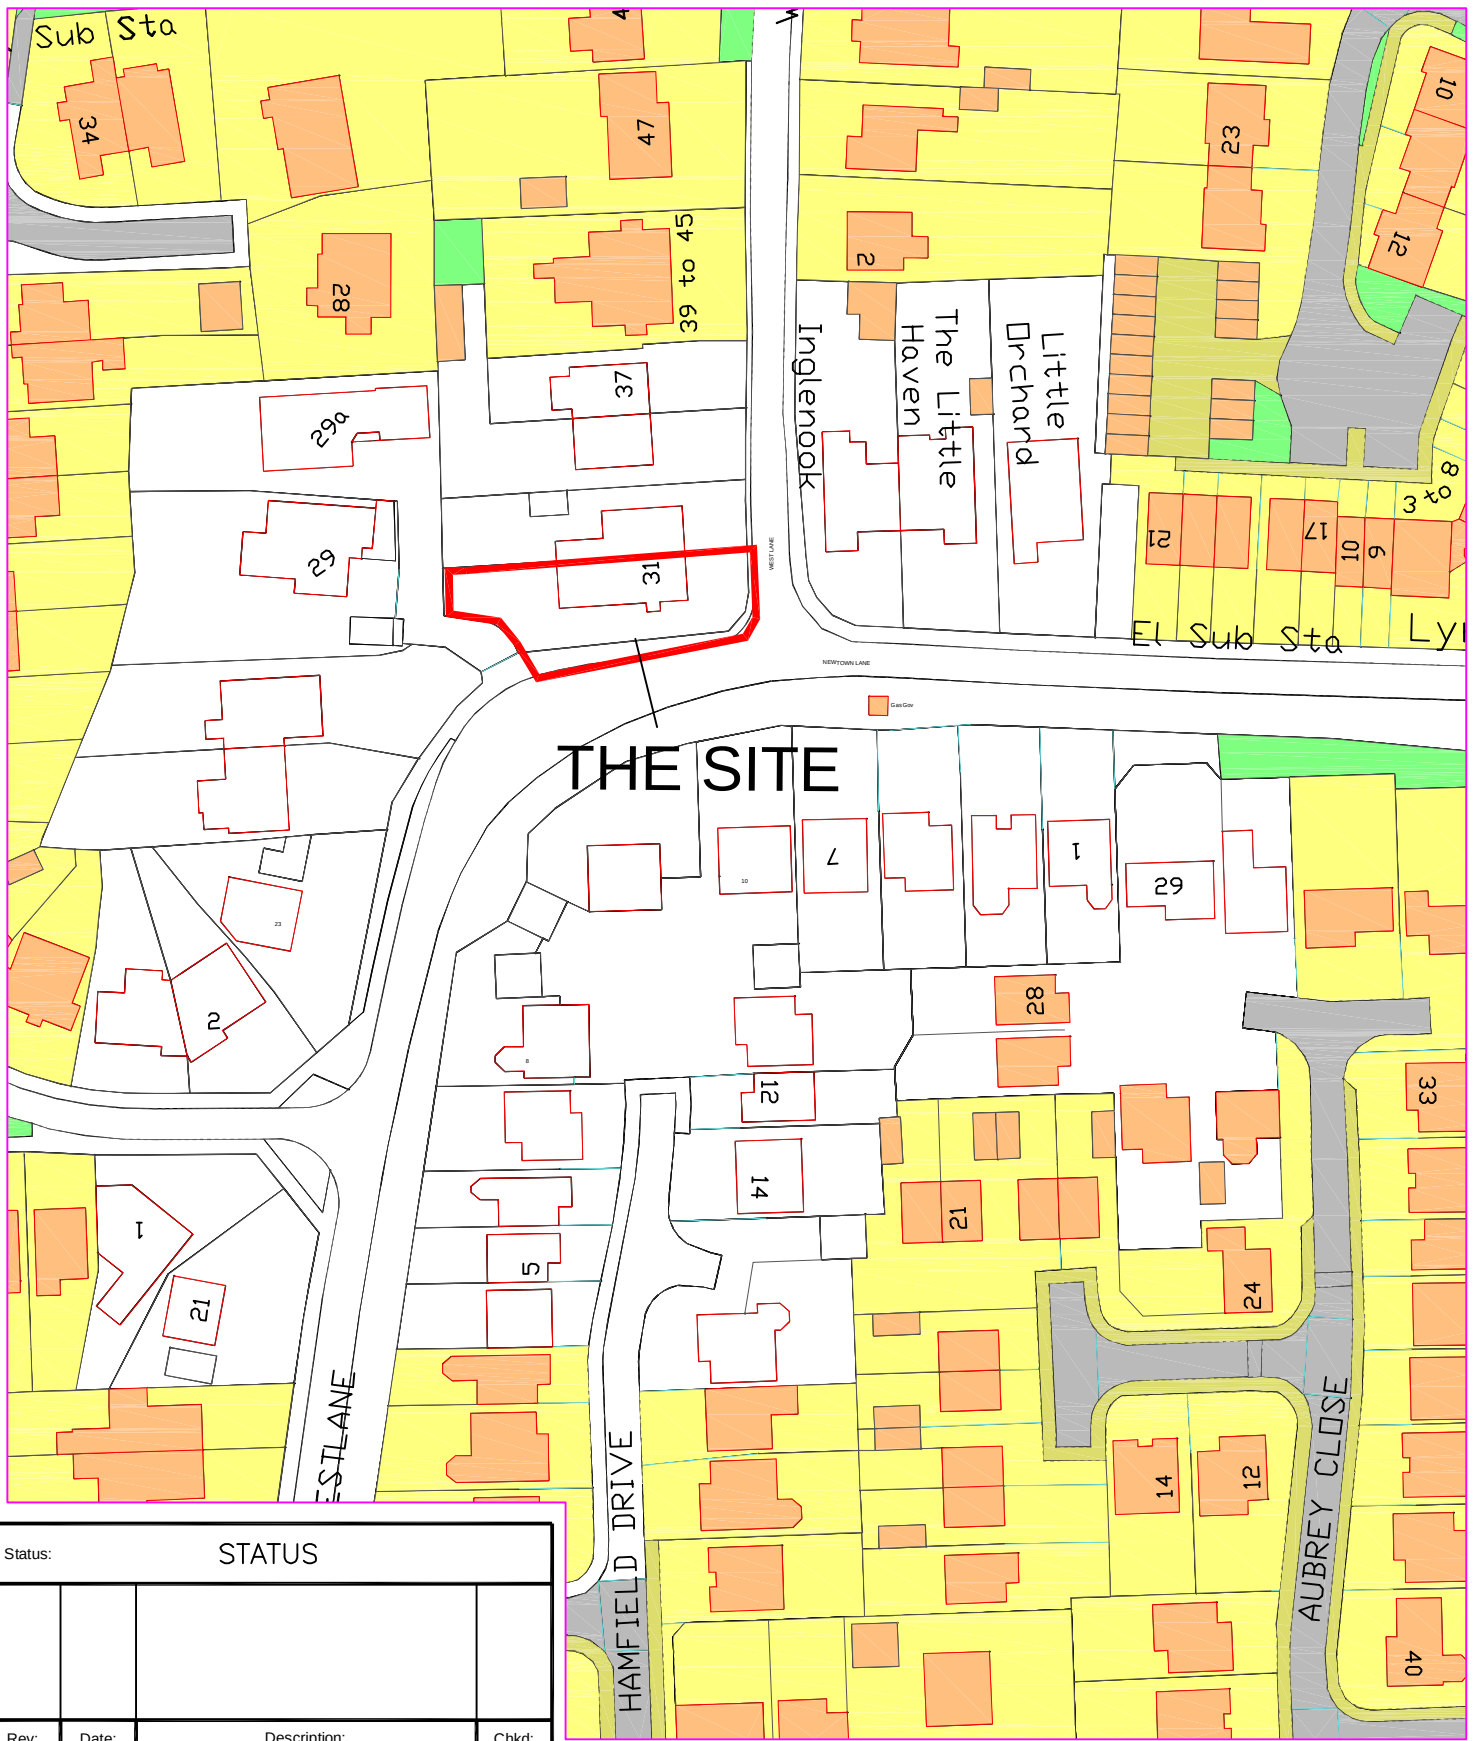

Status:	STATUS		
Rev:	Date:	Description:	Chkd:

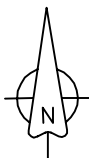

Ed Vokes
 BSc (Hons) MCILT MCIT
 Head of Transportation and Engineering
 Civic Offices
 Leigh Road, Eastleigh
 Hampshire. SO50 9YN
 Telephone: (023) 8068 8000
 Fax: (023) 8062 0908
 Email: engineers@eastleigh.gov.uk



Reproduced from the Ordnance Survey mapping with the permission of Her Majesty's Stationery Office (C) Crown copyright. Unauthorised reproduction infringes Crown copyright and may lead to prosecution or civil proceedings. Licence No. 100019622 (2010)

Scheme:			
31 WEST LANE HAYLING ISLAND			
Title:			
NEW FOOTWAY LINK LOCATION PLAN			
Scale @ A4:	Date:	Drawn by:	Checked by:
1:1000	SEPT 2012	GJW	
Drawing No.:	Project No.:		Rev:
E HC 144 LOCATION	PROJECT NO.		