


PERMIT

HAVANT BOROUGH COUNCIL
DEVELOPMENT CONTROL
17 JAN 2012
RECEIVED

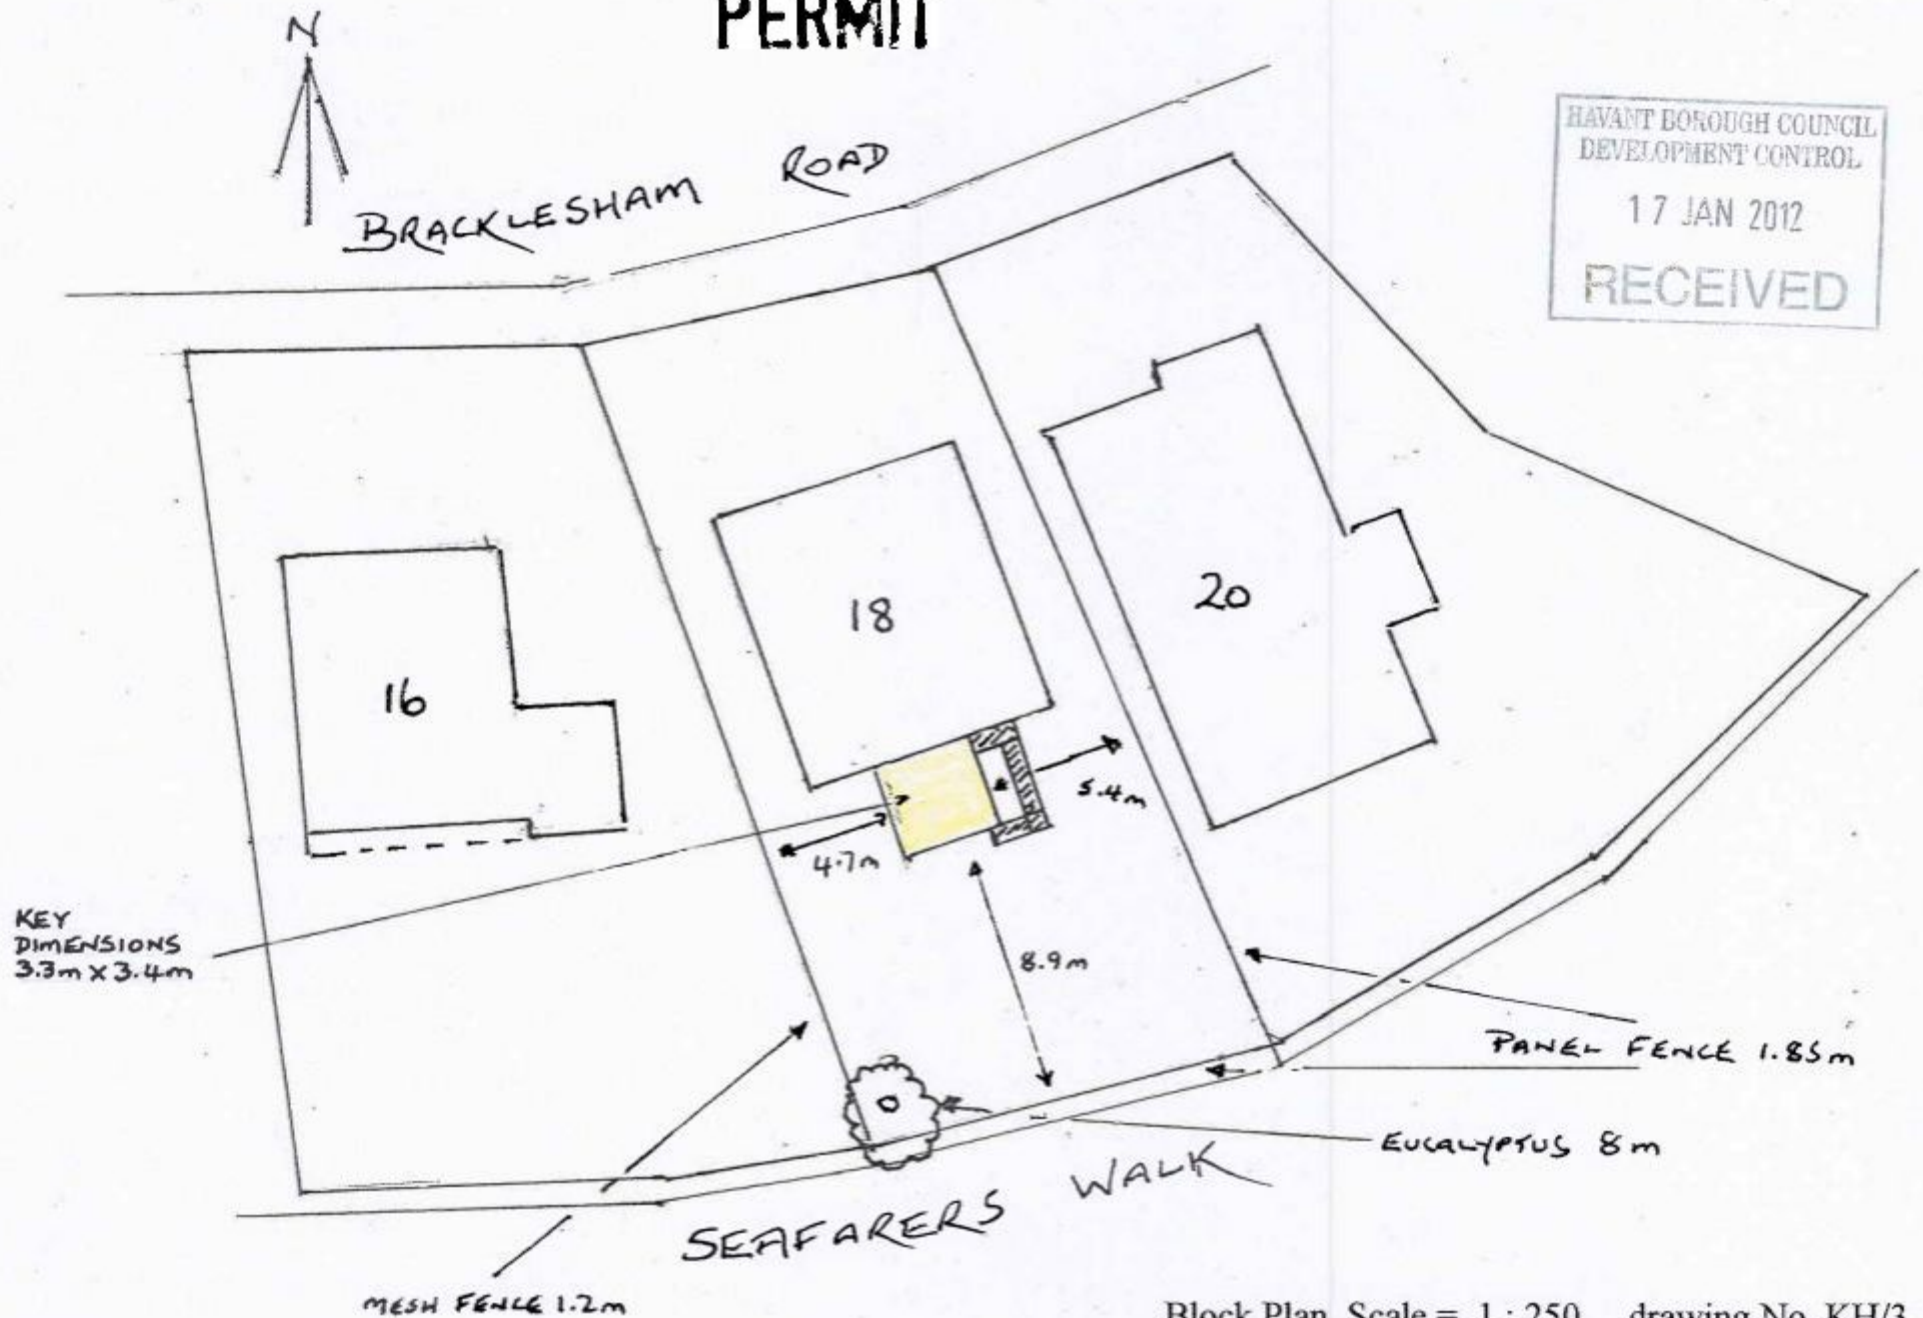

Extension to rear at 18 Bracklesham Road Hayling Island
For Mr and Mrs K Holmes

Block Plan Scale = 1 : 250 drawing No. KH/3
Original Drawn on A4