PERMIT

B.O.H. PERMIT

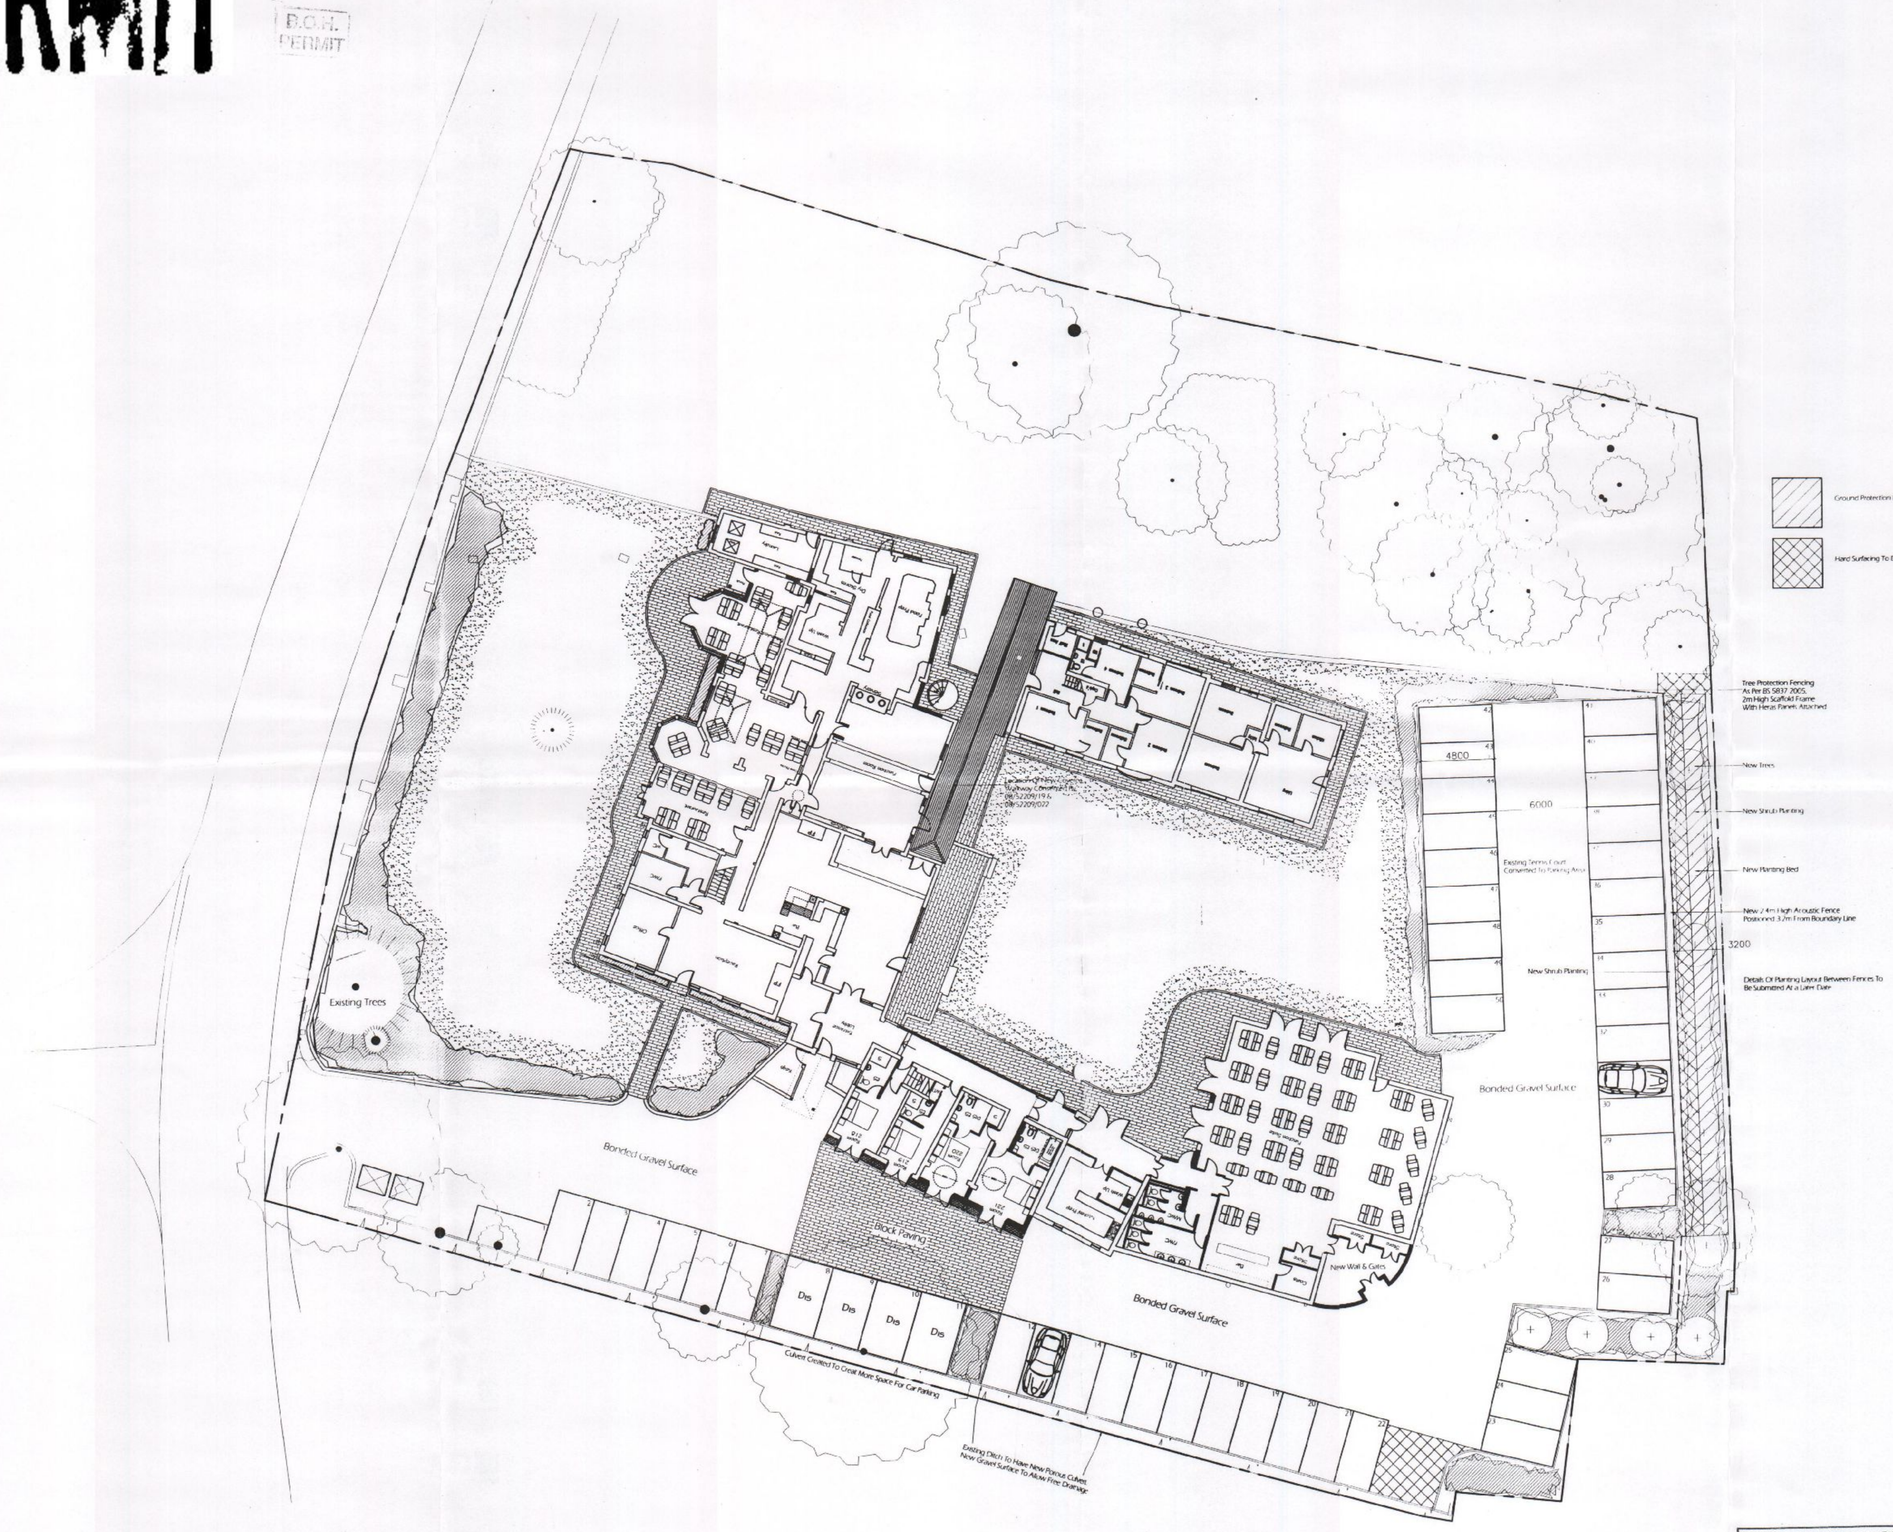

Revisions

Legend

ars	air raid shelter	nb	notice board
bk.w	brick wall	p	post
bol	bollard	pbx	post box
bm	boundary marker	pl	pavement light
bs	bus stop	re	rodding eye
btic	tel inspection chamber	mp	road name plate
catv	cable tv cover	ret.w	retaining wall
cul	culvert	rwp	rainwater pipe
ch	channel	rp	reflector post
chy	chimney	rs	road sign
dr	drain	st	step
dp	downpipe	∧.Sta	survey station
dk	dropped kerb	sc	stop cock
d	diameter	sp	sign post
ep	electricity pole	st	step
eb	electricity box	sv	stop valve
elp	electricity pylon	svp	soil and vent pipe
em	electricity marker	tcb	telephone call box
er	earth rod	tsic	tel service cover
flb	flower bed	ti	traffic light
fb	footbridge	tp	telegraph pole
fh	fire hydrant	tsic	traffic signal cover
fs	flag staff	u/s	underside
fp	footpath	utl	unable to lift
g	gulley	vp	vent pipe
gir	girth	w	wall
gm	gas marker	wm	water meter
gsv	gas stop valve	Fence details	
h	height	bw	barbed wire
hydr	hydrant	cb	close boarded
ic	inspection chamber	cl	corrugated iron
jbx	junction box	cl	chain link
kb	kerb	cp	chestnut paling
ko	kerb outlet	ir	iron railing
lbx	letter box	iw	interwoven
lp	lamp post	pal	paling
lc	lamp column	pw	post and wire
mb	multi-bole	pwm	post and wire mesh
mh	manhole	pr	post and rail
mp	marker post	gh	gate hurdle
ms	mile stone	wh	woven hurdle

HAVANT BOROUGH COUNCIL
15 SEP 2008
RECEIVED

N

Grid Origin Local

Removal of this block also removes all warranties and infringes copyright

* Detail assumed, inaccessible or not surveyed

Title to this drawing remains with Solent Surveys

© Solent Surveys

Rev. A: Line Of Acoustic Fence Adjusted As Requested By Local Planning Authority. 20.05.08

REV	DRAWN	APPD	DATE	COMMENTS

NOTES:

This drawing is copyright and remains the property of Graham Ash Architects. All dimensions are to be checked on site. Any discrepancies are to be reported to the Architect before work commences. The scheme is subject to town planning and all other necessary consents.

GRAHAM ASH ARCHITECTS
CHARTERED ARCHITECTS TOWN PLANNING CONSULTANTS
1&1 MARKET PLACE, ROMSEY, HAMPSHIRE, SO51 8NA.
TELEPHONE 01794 512936 FAX 01794 511894
EMAIL: AMSPLAN@AOL.COM
WEBSITE: WWW.GrahamAshArchitects.com

CLIENT:

PROJECT:
Newtown House Hotel
Manor Road
Hayling Island

TITLE:
PROPOSED SITE LAYOUT

DESIGNED BY	DATE	DRWN / STALD BY:
GA	20-05-08	CA
SCALE	PLOTTED	REV.
1:200	11-07-08	B

CHECKED BY:
DATE:
SIGNED:
PURPOSE OF ISSUE:
☑ Information ☐ approval ☐ tender ☐ construction

DWG. NO.
05:043:06 Rev. B

TITLE/PROJECT

Newtown House Hotel
Manor Road
Hayling Island

PROPOSED SITE LAYOUT

e-mail solent.surveys@virgin.net

SOLENT SURVEYS
BUILDING AND LAND SURVEY CONSULTANTS
SOLENT HOUSE 7 KENILWORTH GARDENS
WEST END SOUTHAMPTON SO30 3RE
Combined Fax/Phone (02380) 471991

SCALE 1:200 (0 1 2 3 4 5)

DRAWN BY J.R.Chalk AMInstCES

DATE July 2007

LEVELS BASED ON OSBM Datum

DRAWING NUMBER

REVISIONS

HAVANT BOROUGH COUNCIL
15 NOV 2011
RECEIVED

C:\Documents and Settings\Graham Ash\Desktop\Chris's Files\JOBS\Newtown House\Newtown House_Regs V2.dwg, 07/08/2008 14:25:57, Oversize: ISO A1 (landscape),