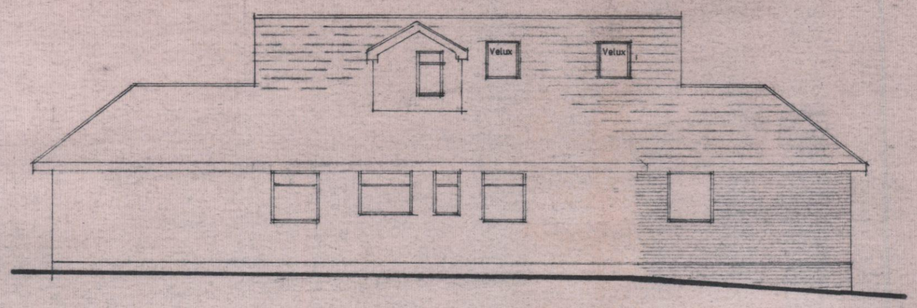

North West Elevation.

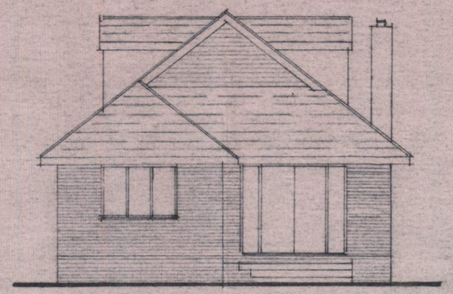

South West Elevation.

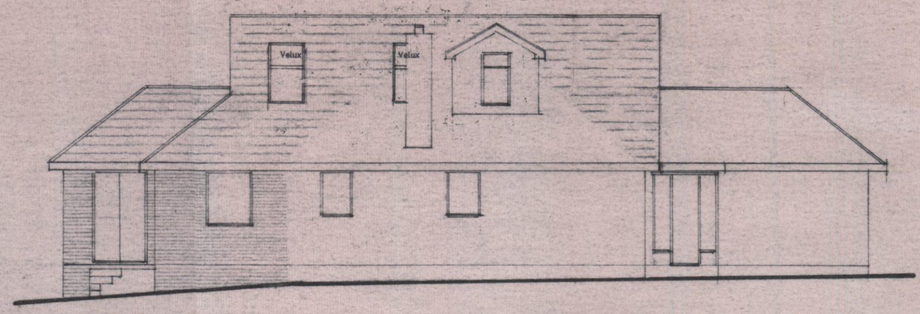

South East Elevation.

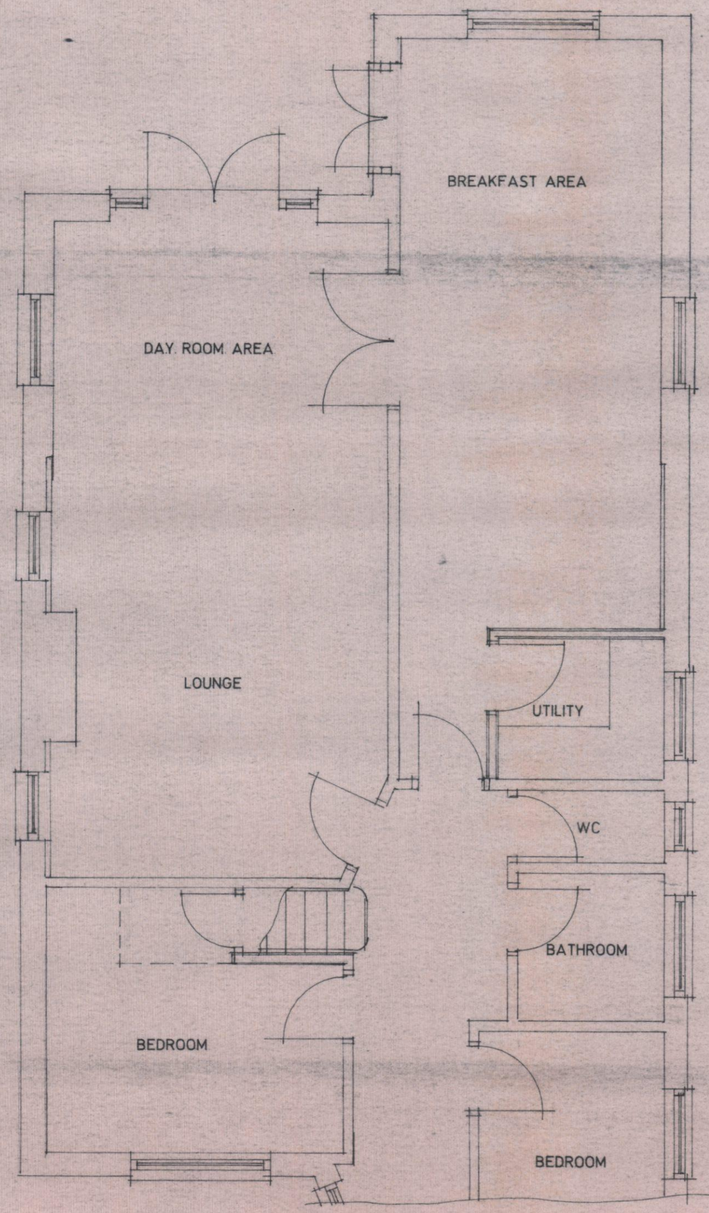

Proposed Ground Floor Layout.

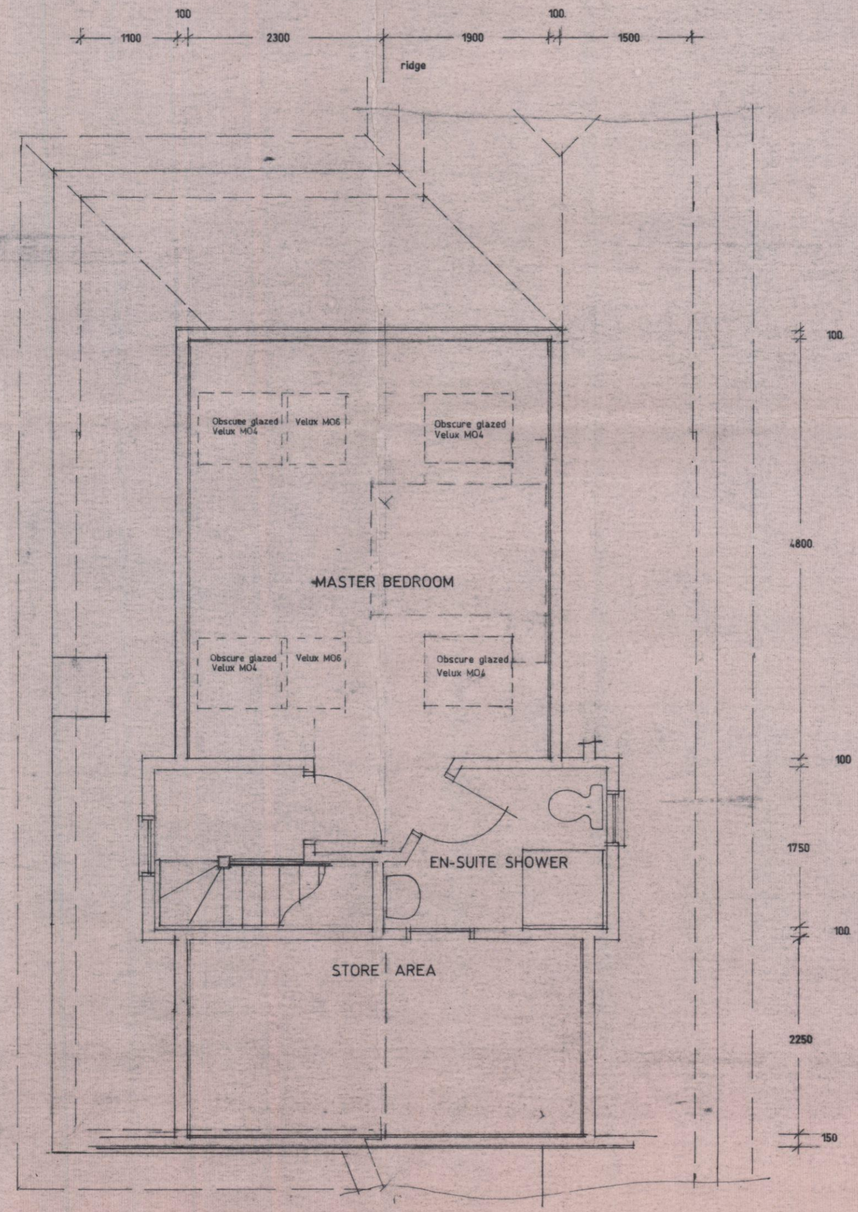

Proposed First Floor Layout.

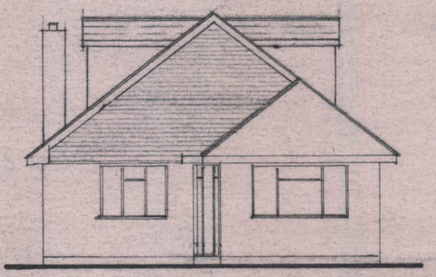

North East Elevation.

HAVANT BOROUGH COUNCIL
20 FEB 2012
RECEIVED

Proposed room in extended roof plus single storey rear extension at 37 Shillinglee, Purbrook, Waterlooville, Hants. PO7 5RW

I. Hills Esq..

Scale 1:50 1:100

Date October 2011

A? Drawing Number