
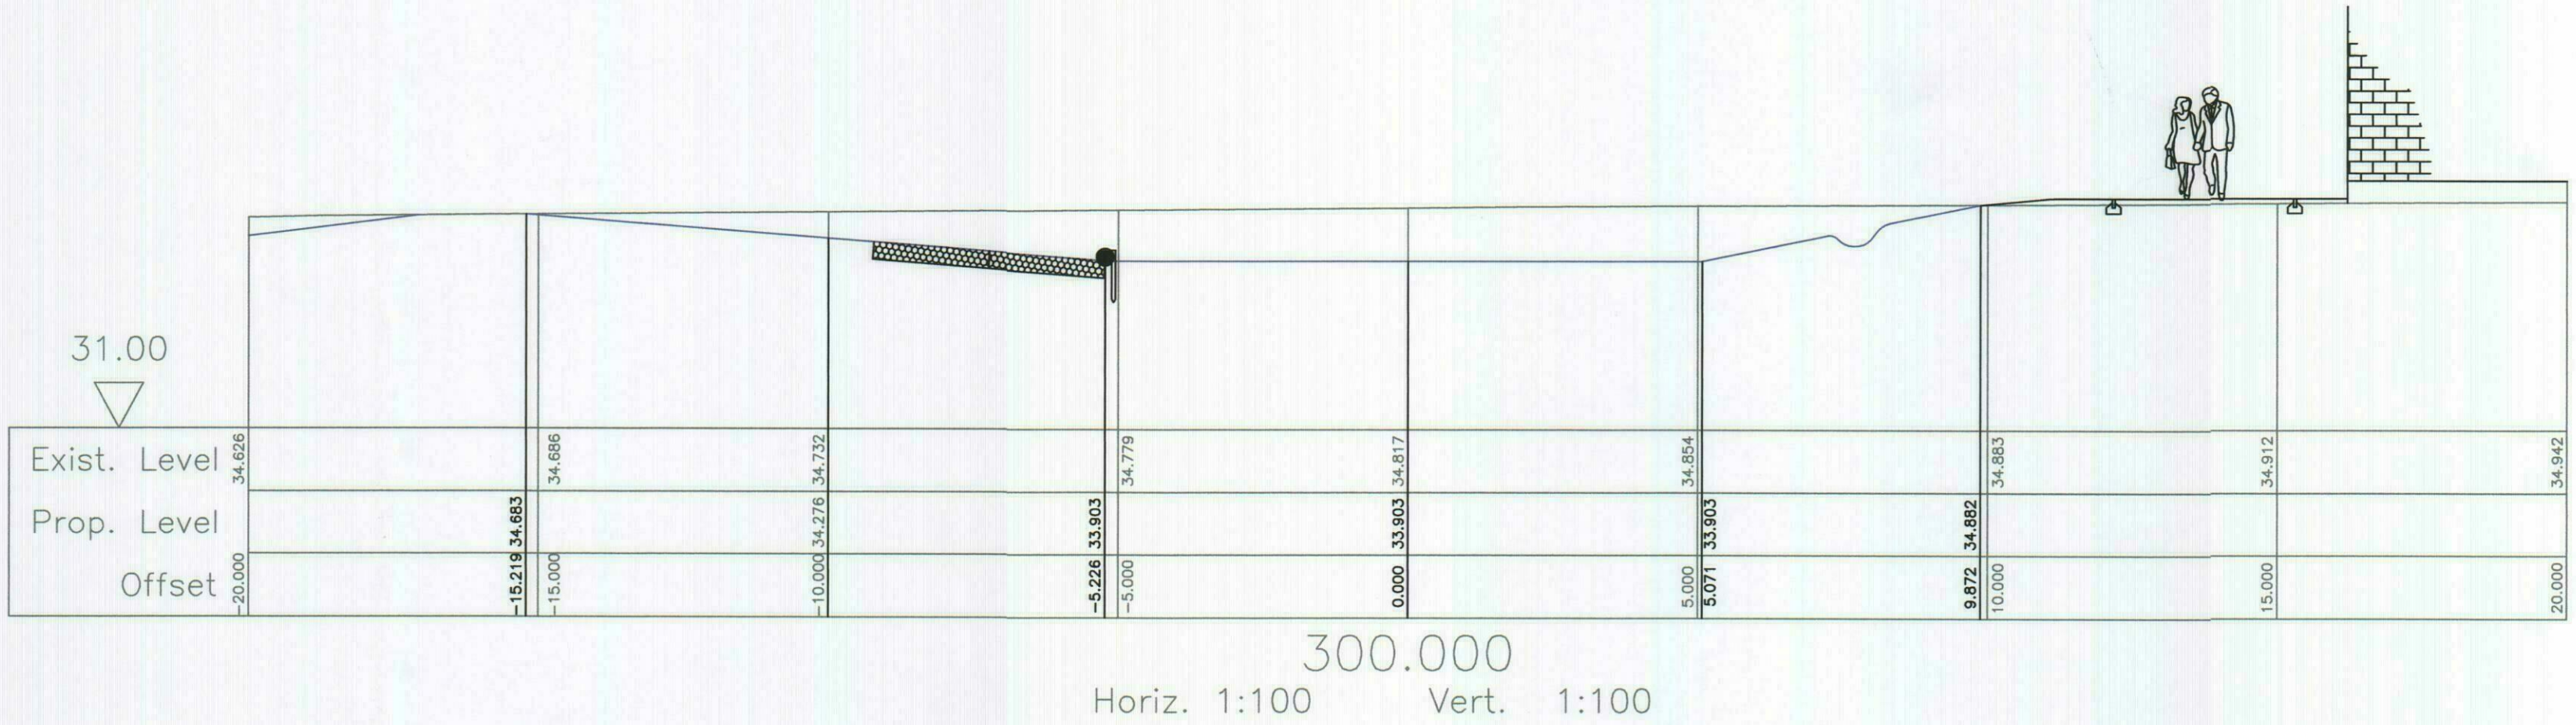
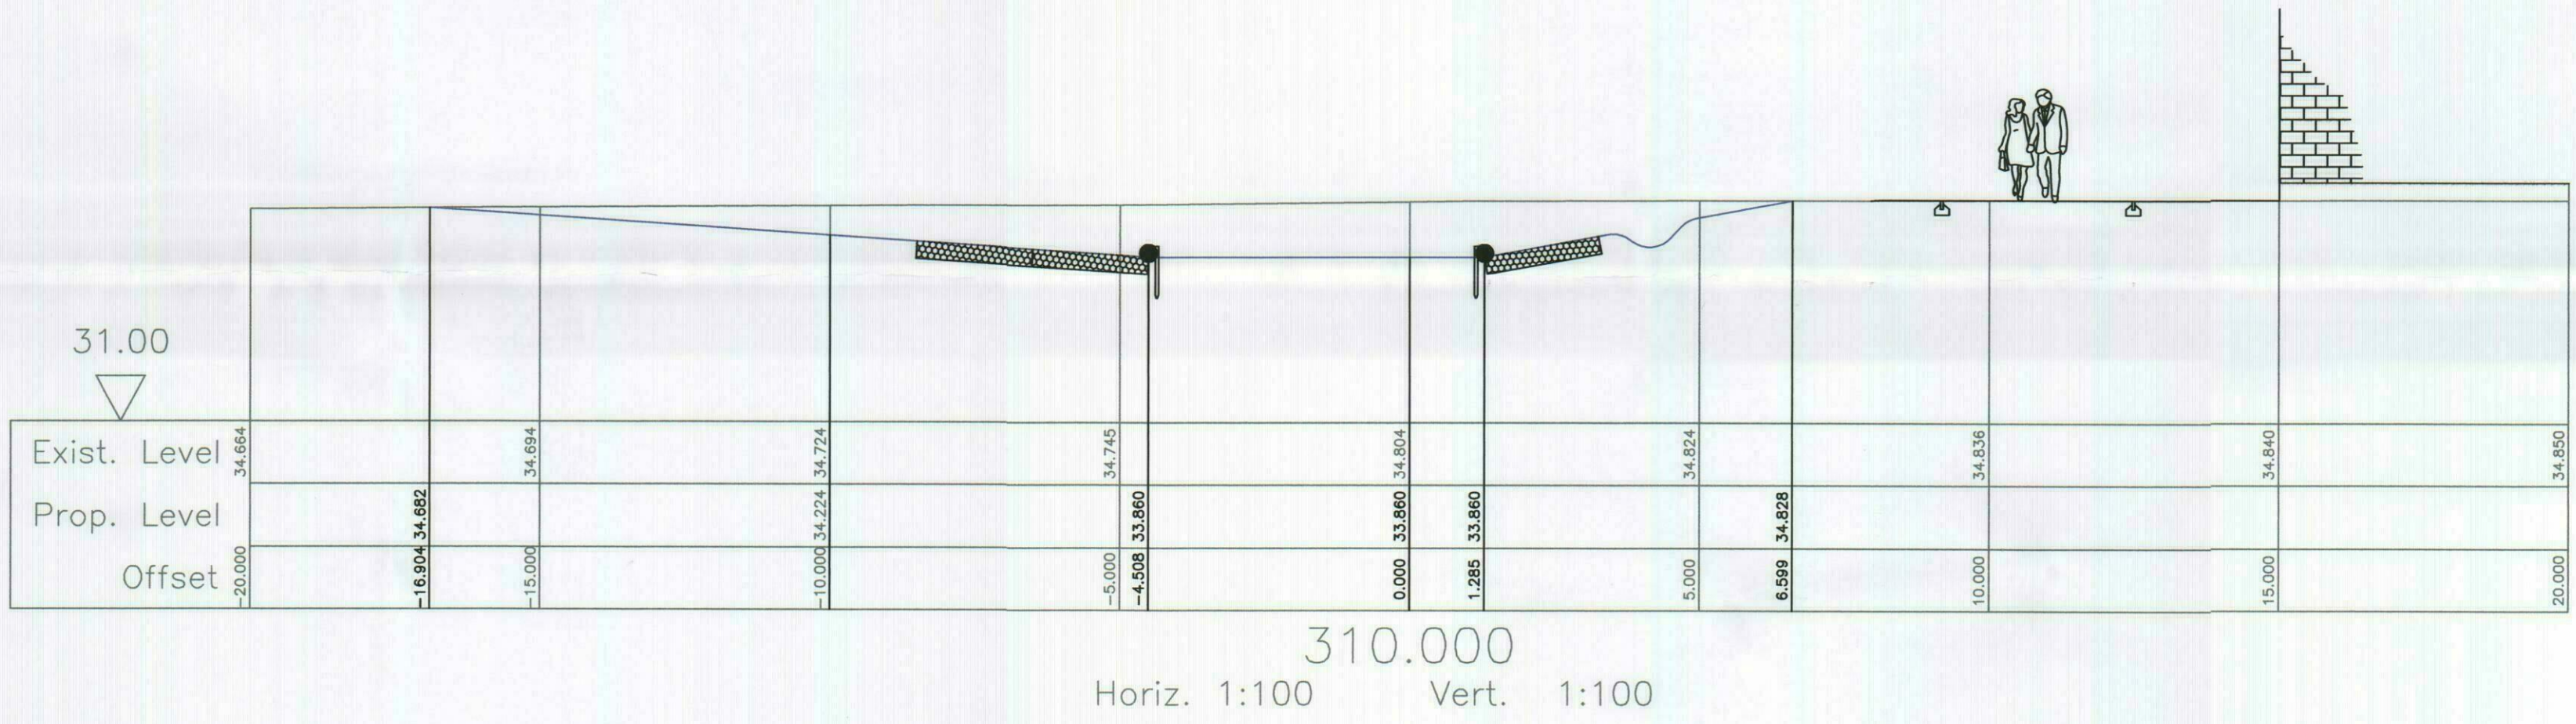
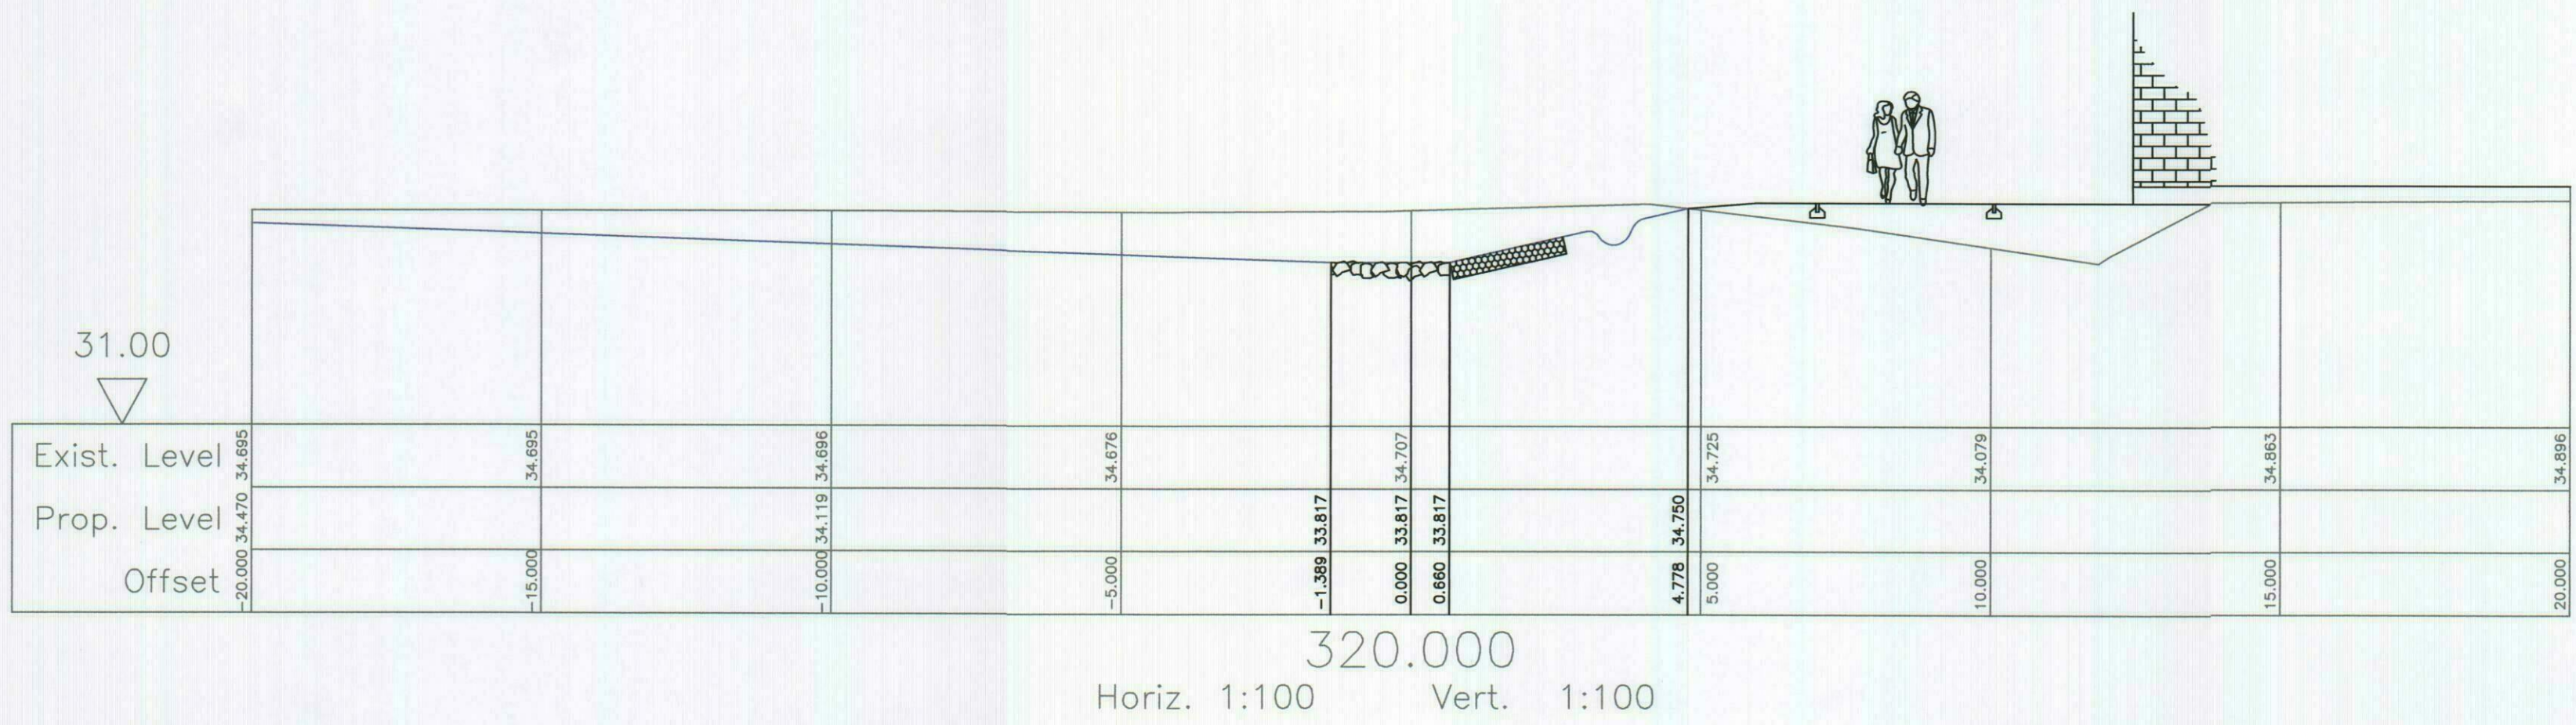
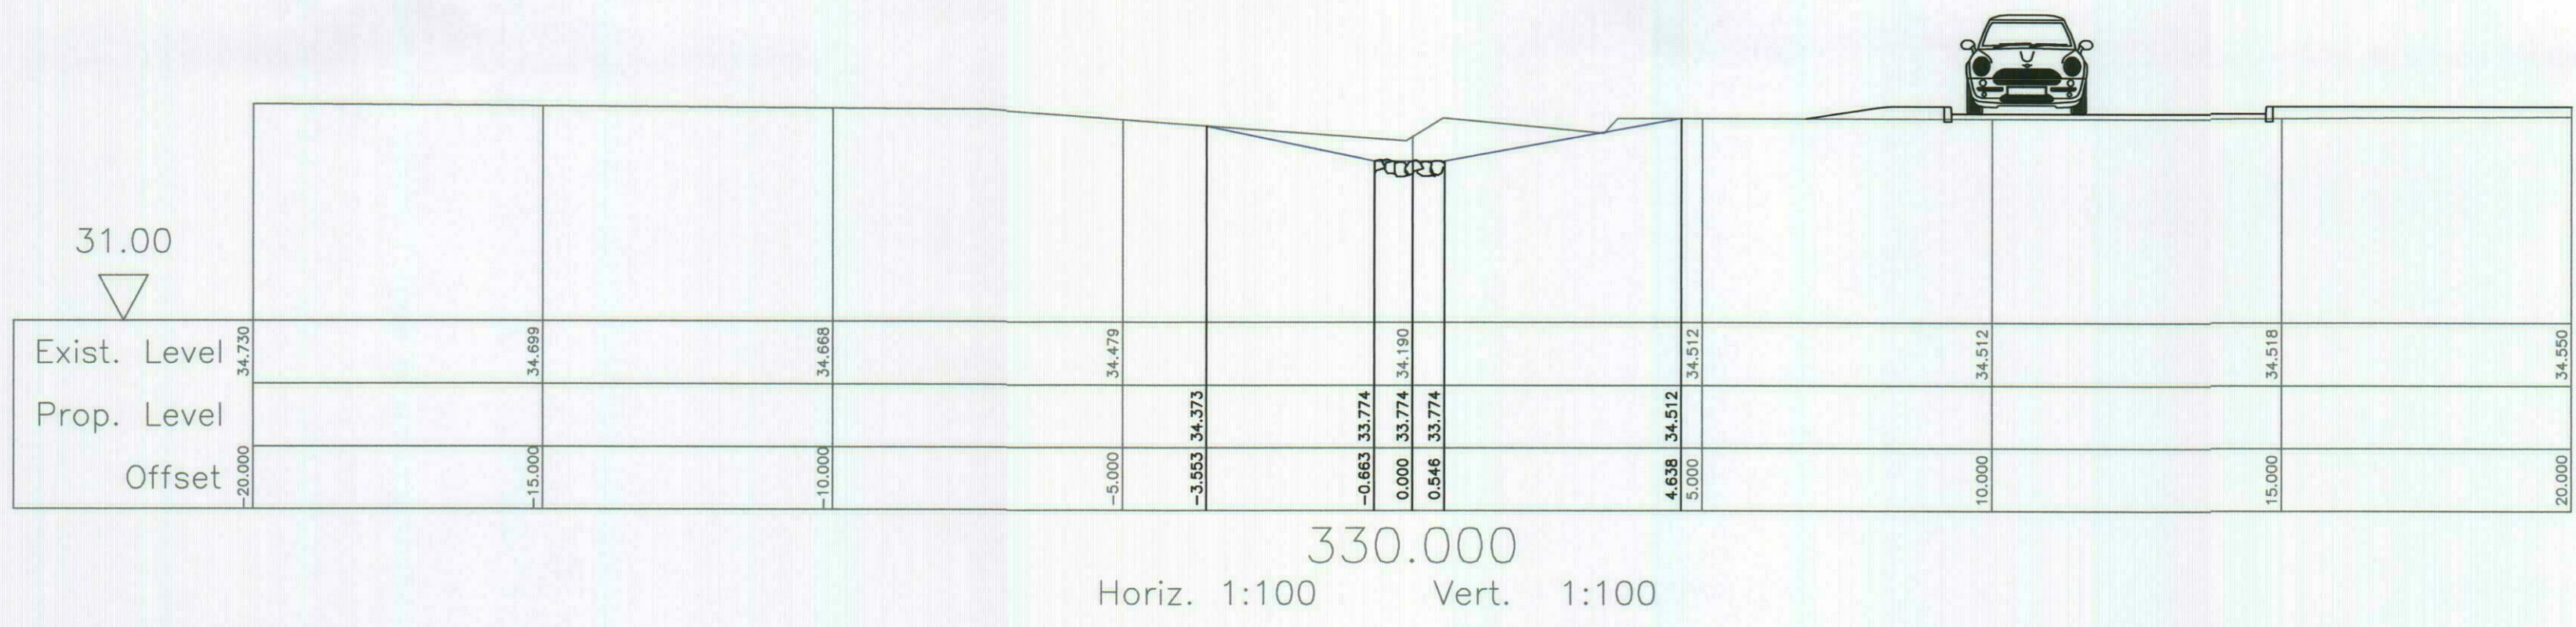


Water Course Ditch
Horiz. 1:500 Vert. 1:50

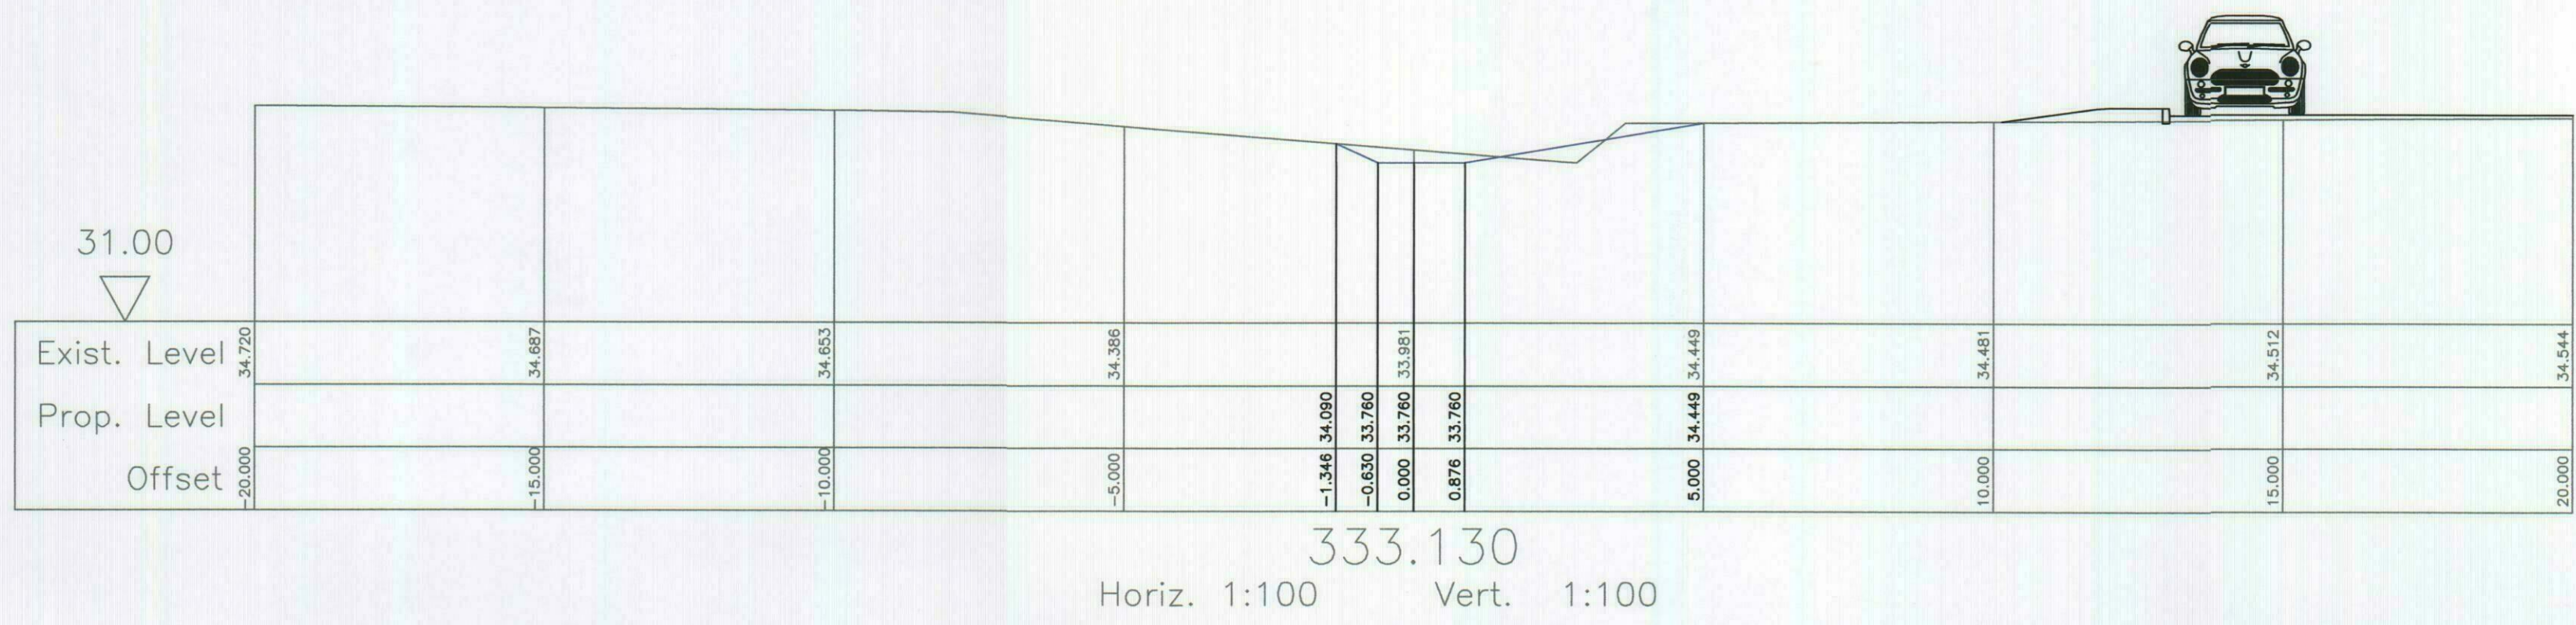

HAVANT BOROUGH COUNCIL
23 FEB 2012
RECEIVED

- Construction Notes:
1. Do not scale from this drawing.
 2. All dimensions in metres.
 3. All levels relate to ordnance datum.

REV. No.	DATE	DESCRIPTION	INITIALS
Client			
Taylor Wimpey plc			
Project Waterlooville Phase 3 & 4			
Title Watercourse Diversion Cross & Long Sections (6 of 7)			
Scale 1:100@AO	Date 23.01.12	Drawing No. 4576:76	Rev -
Checked AMc	Drawn CP		

MJA CONSULTING
CIVIL AND STRUCTURAL ENGINEERS
58-62 Oak Street, Abingdon
Oxon, OX14 5BZ
Tel: 01235 555173
Fax: 01235 523226

