


PETER J. WALKER MRICS
 CHARTERED SURVEYOR
 182 SEAFRONT, HAYLING ISLAND, HANTS
 PO11 9 AN

TEL: 02392 467571

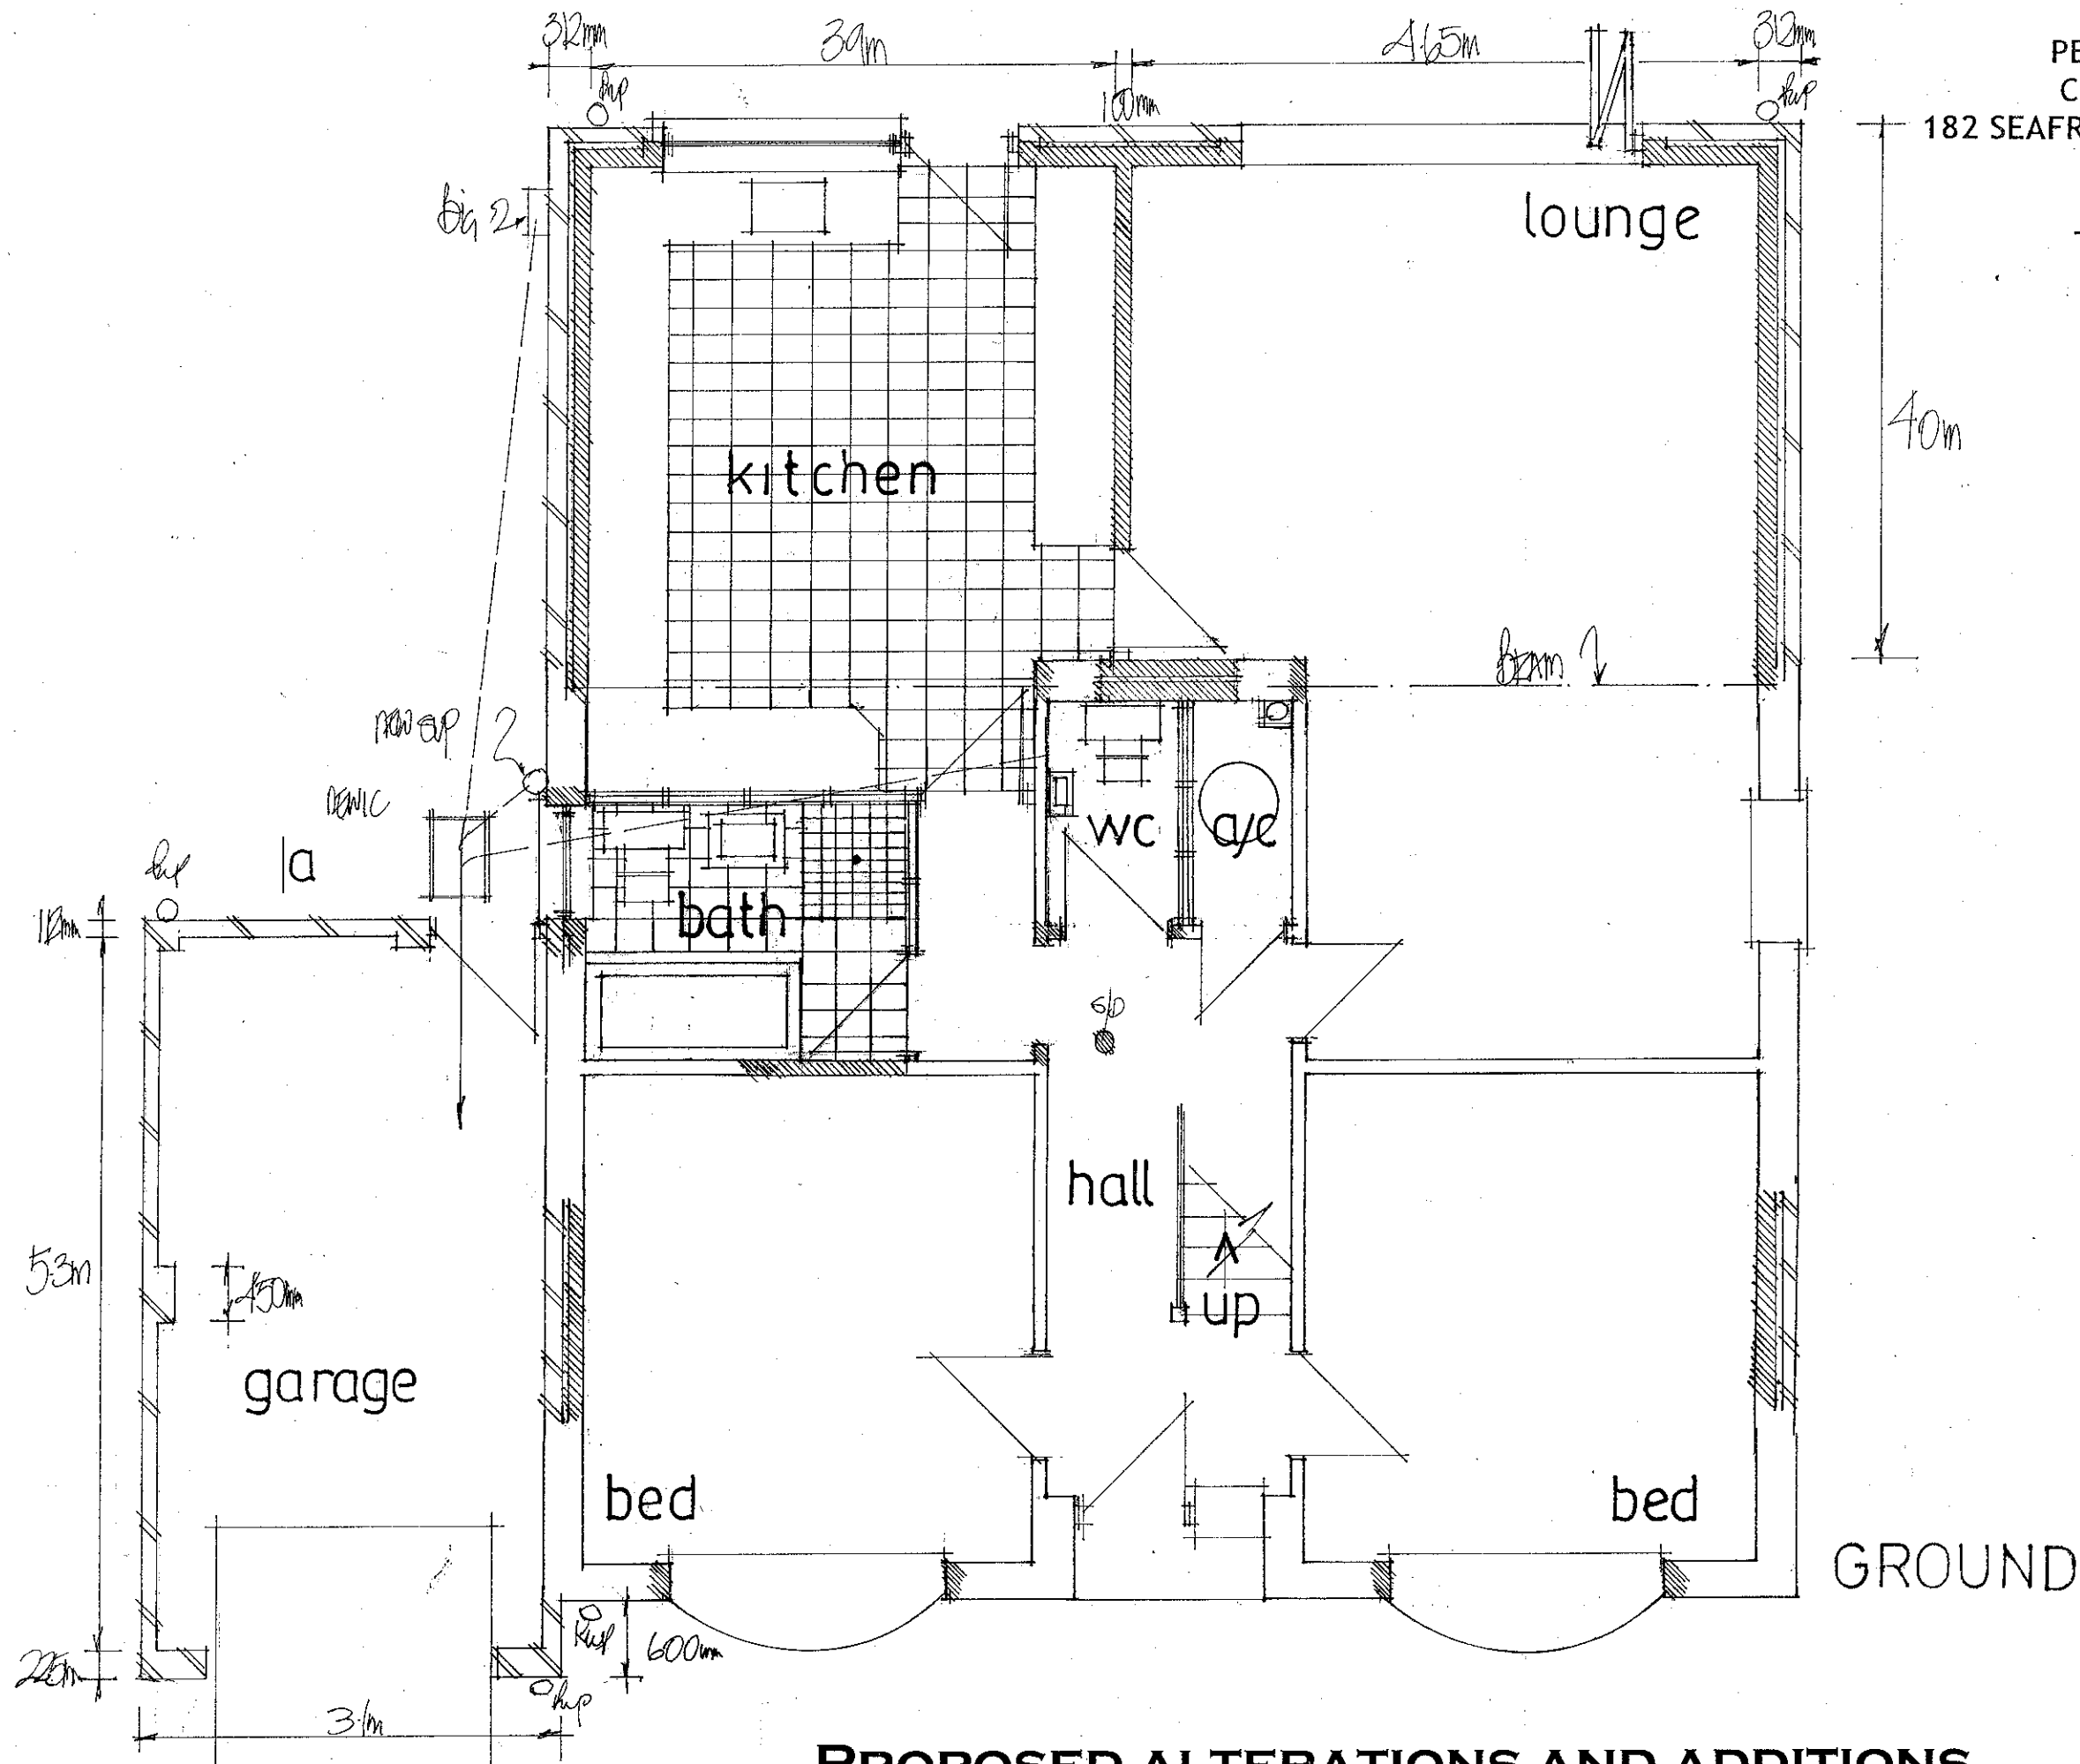

PROPOSED ALTERATIONS AND ADDITIONS.
15, FISHERY LANE, HAYLING ISLAND, HANTS.
FOR MR S. DAVIES.

date may 2011 | a
 scale 1:50 appx

(MAY 2012 PLAN AMENDED / GARDEN REDD)