
0 40 80 120 160 200

PHYSICAL SCALE IN METERS @ 1:200

NOTES:
This drawing has been produced solely for PLANNING/DESIGN.
Do not Scale from this Drawing except for planning purposes.
This drawing is the copyright of MF Designs Ltd.

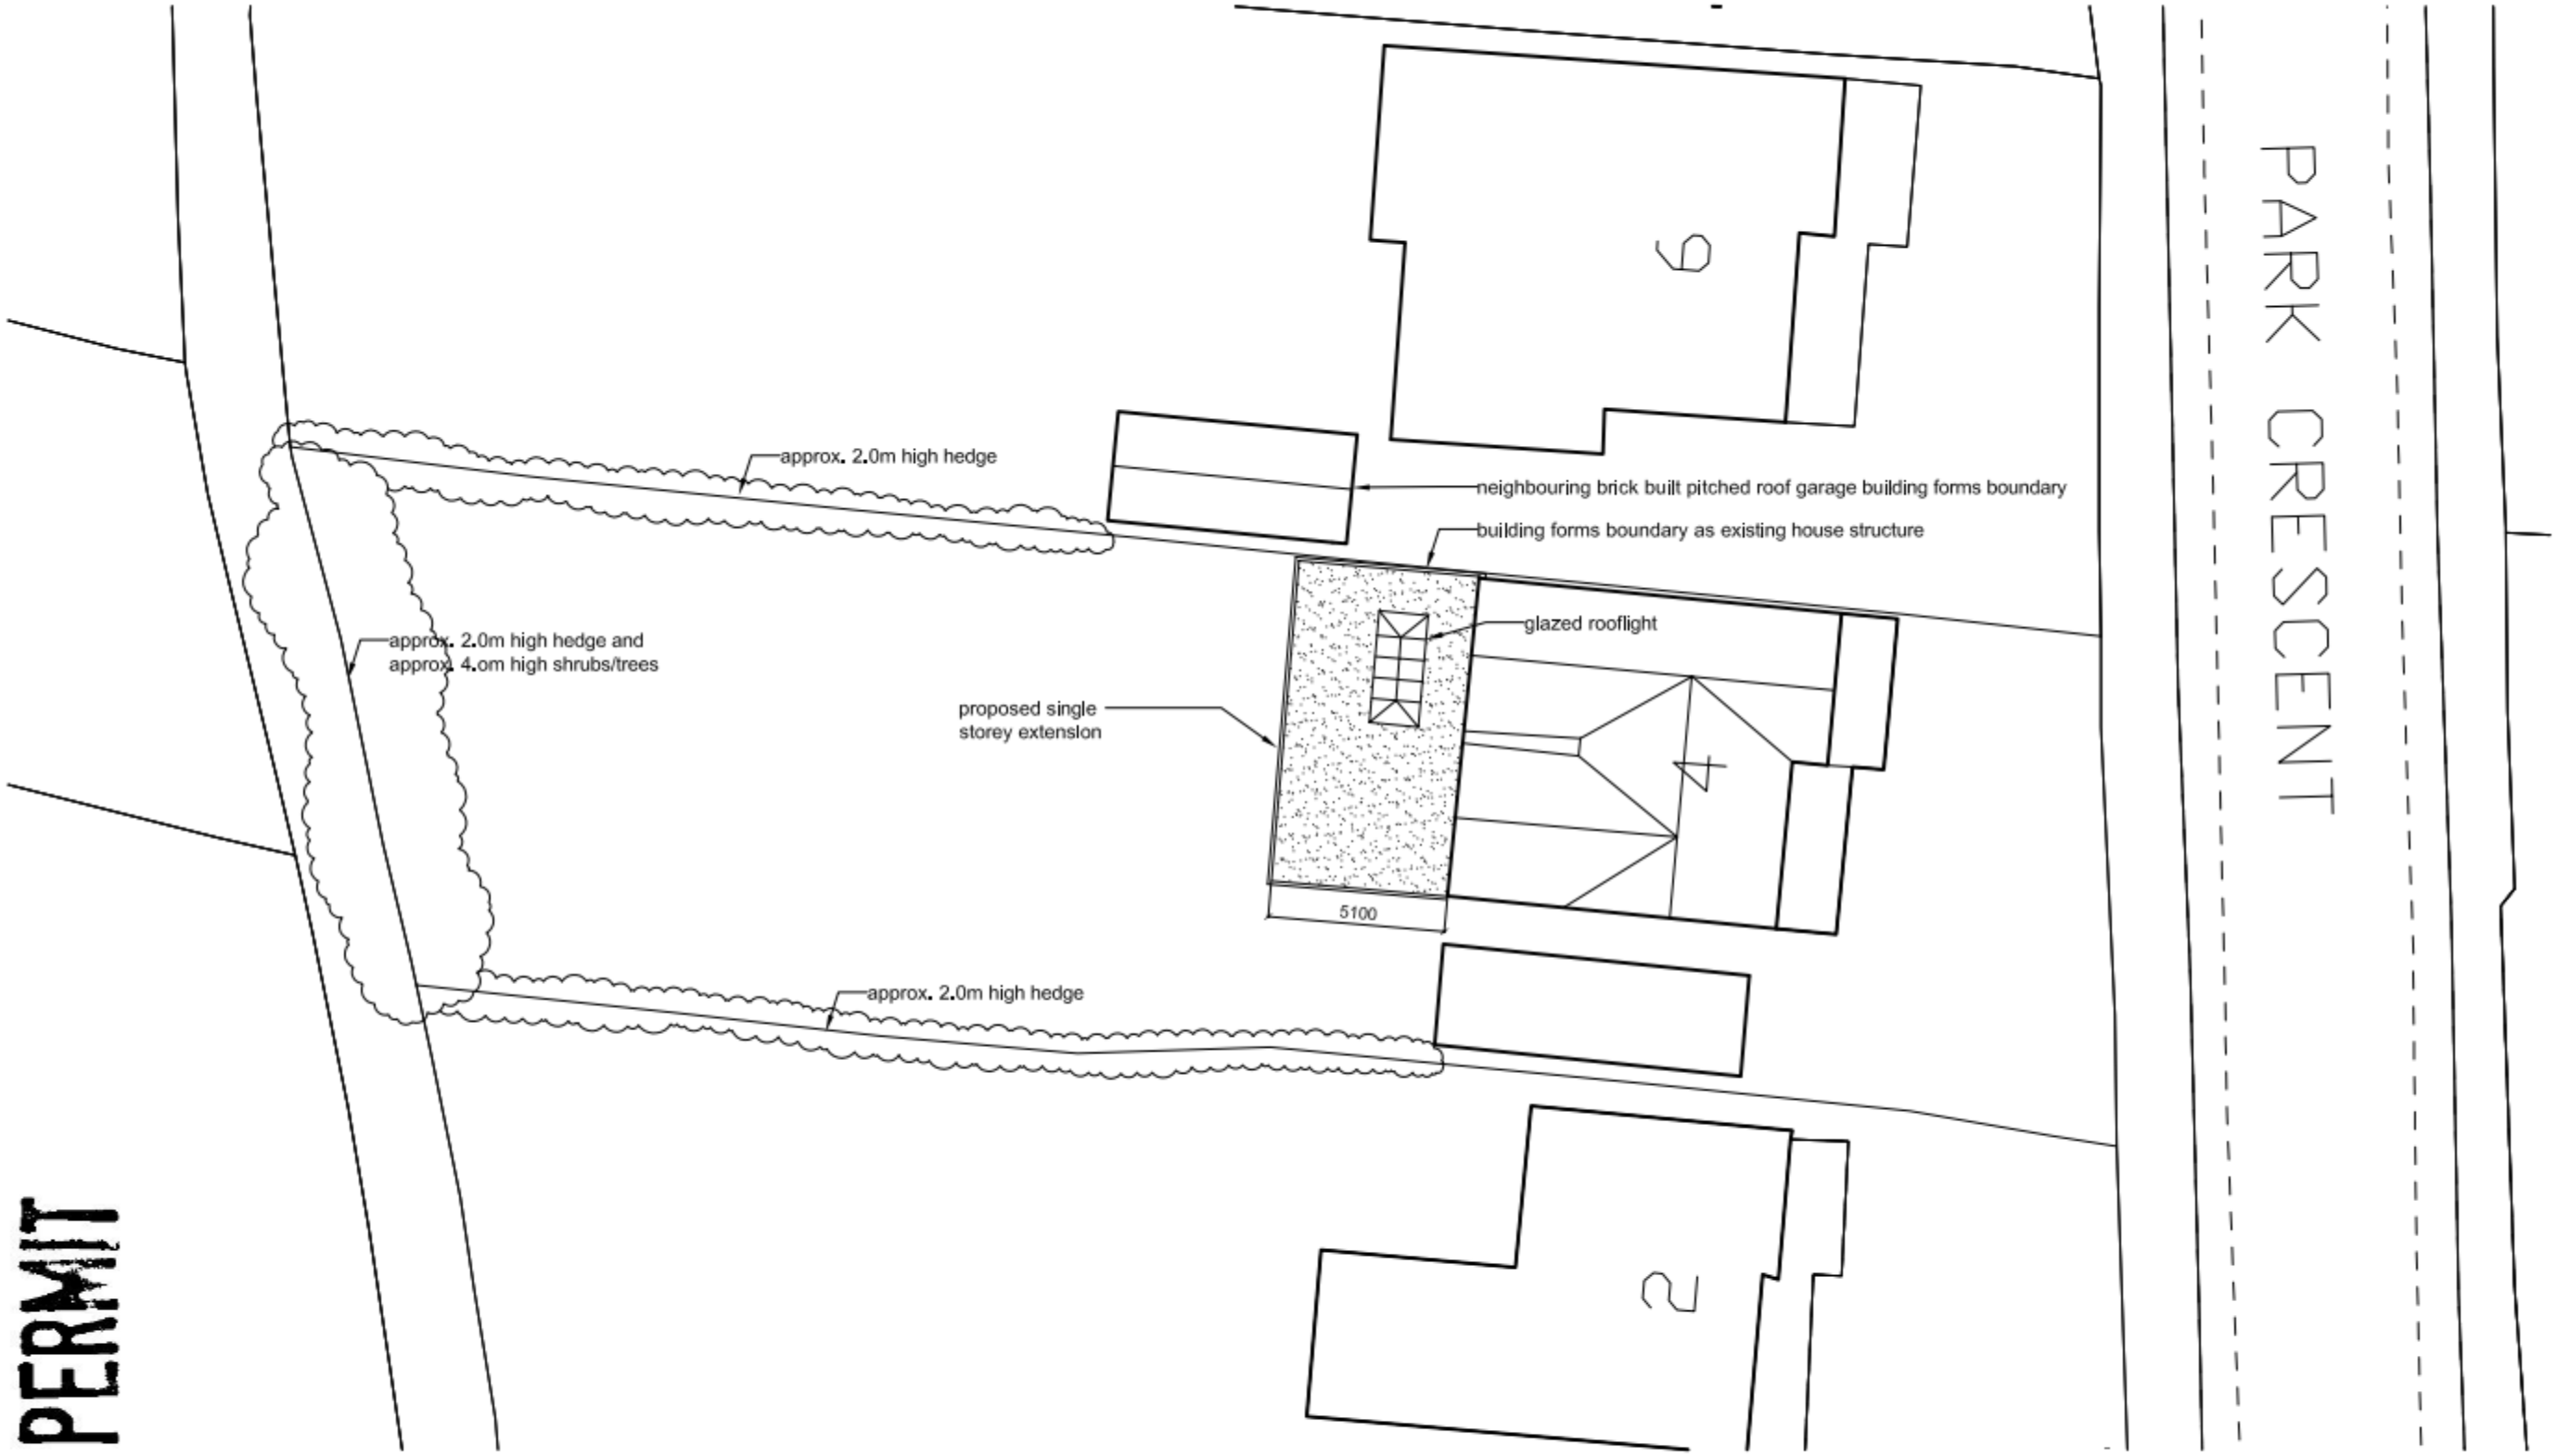

Block Plan

REPLACEMENT TO CONSERVATORY STRUCTURE
4 PARK CRESCENT, EMSWORTH. PO10 7NT

NORTH

mf designs ltd
Chartered Architects

12 Wensley Gardens • Emsworth • Hampshire • PO10 7RA t/f 01243 377766
Director: Martin Farrer RIBA • Co Registration No.4507379 e admin@mfdesigns.org.uk

Date: August 2011 Job No: 3017
Scale: 1:200 Drg No: 05