


PROPOSED GROUND FLOOR

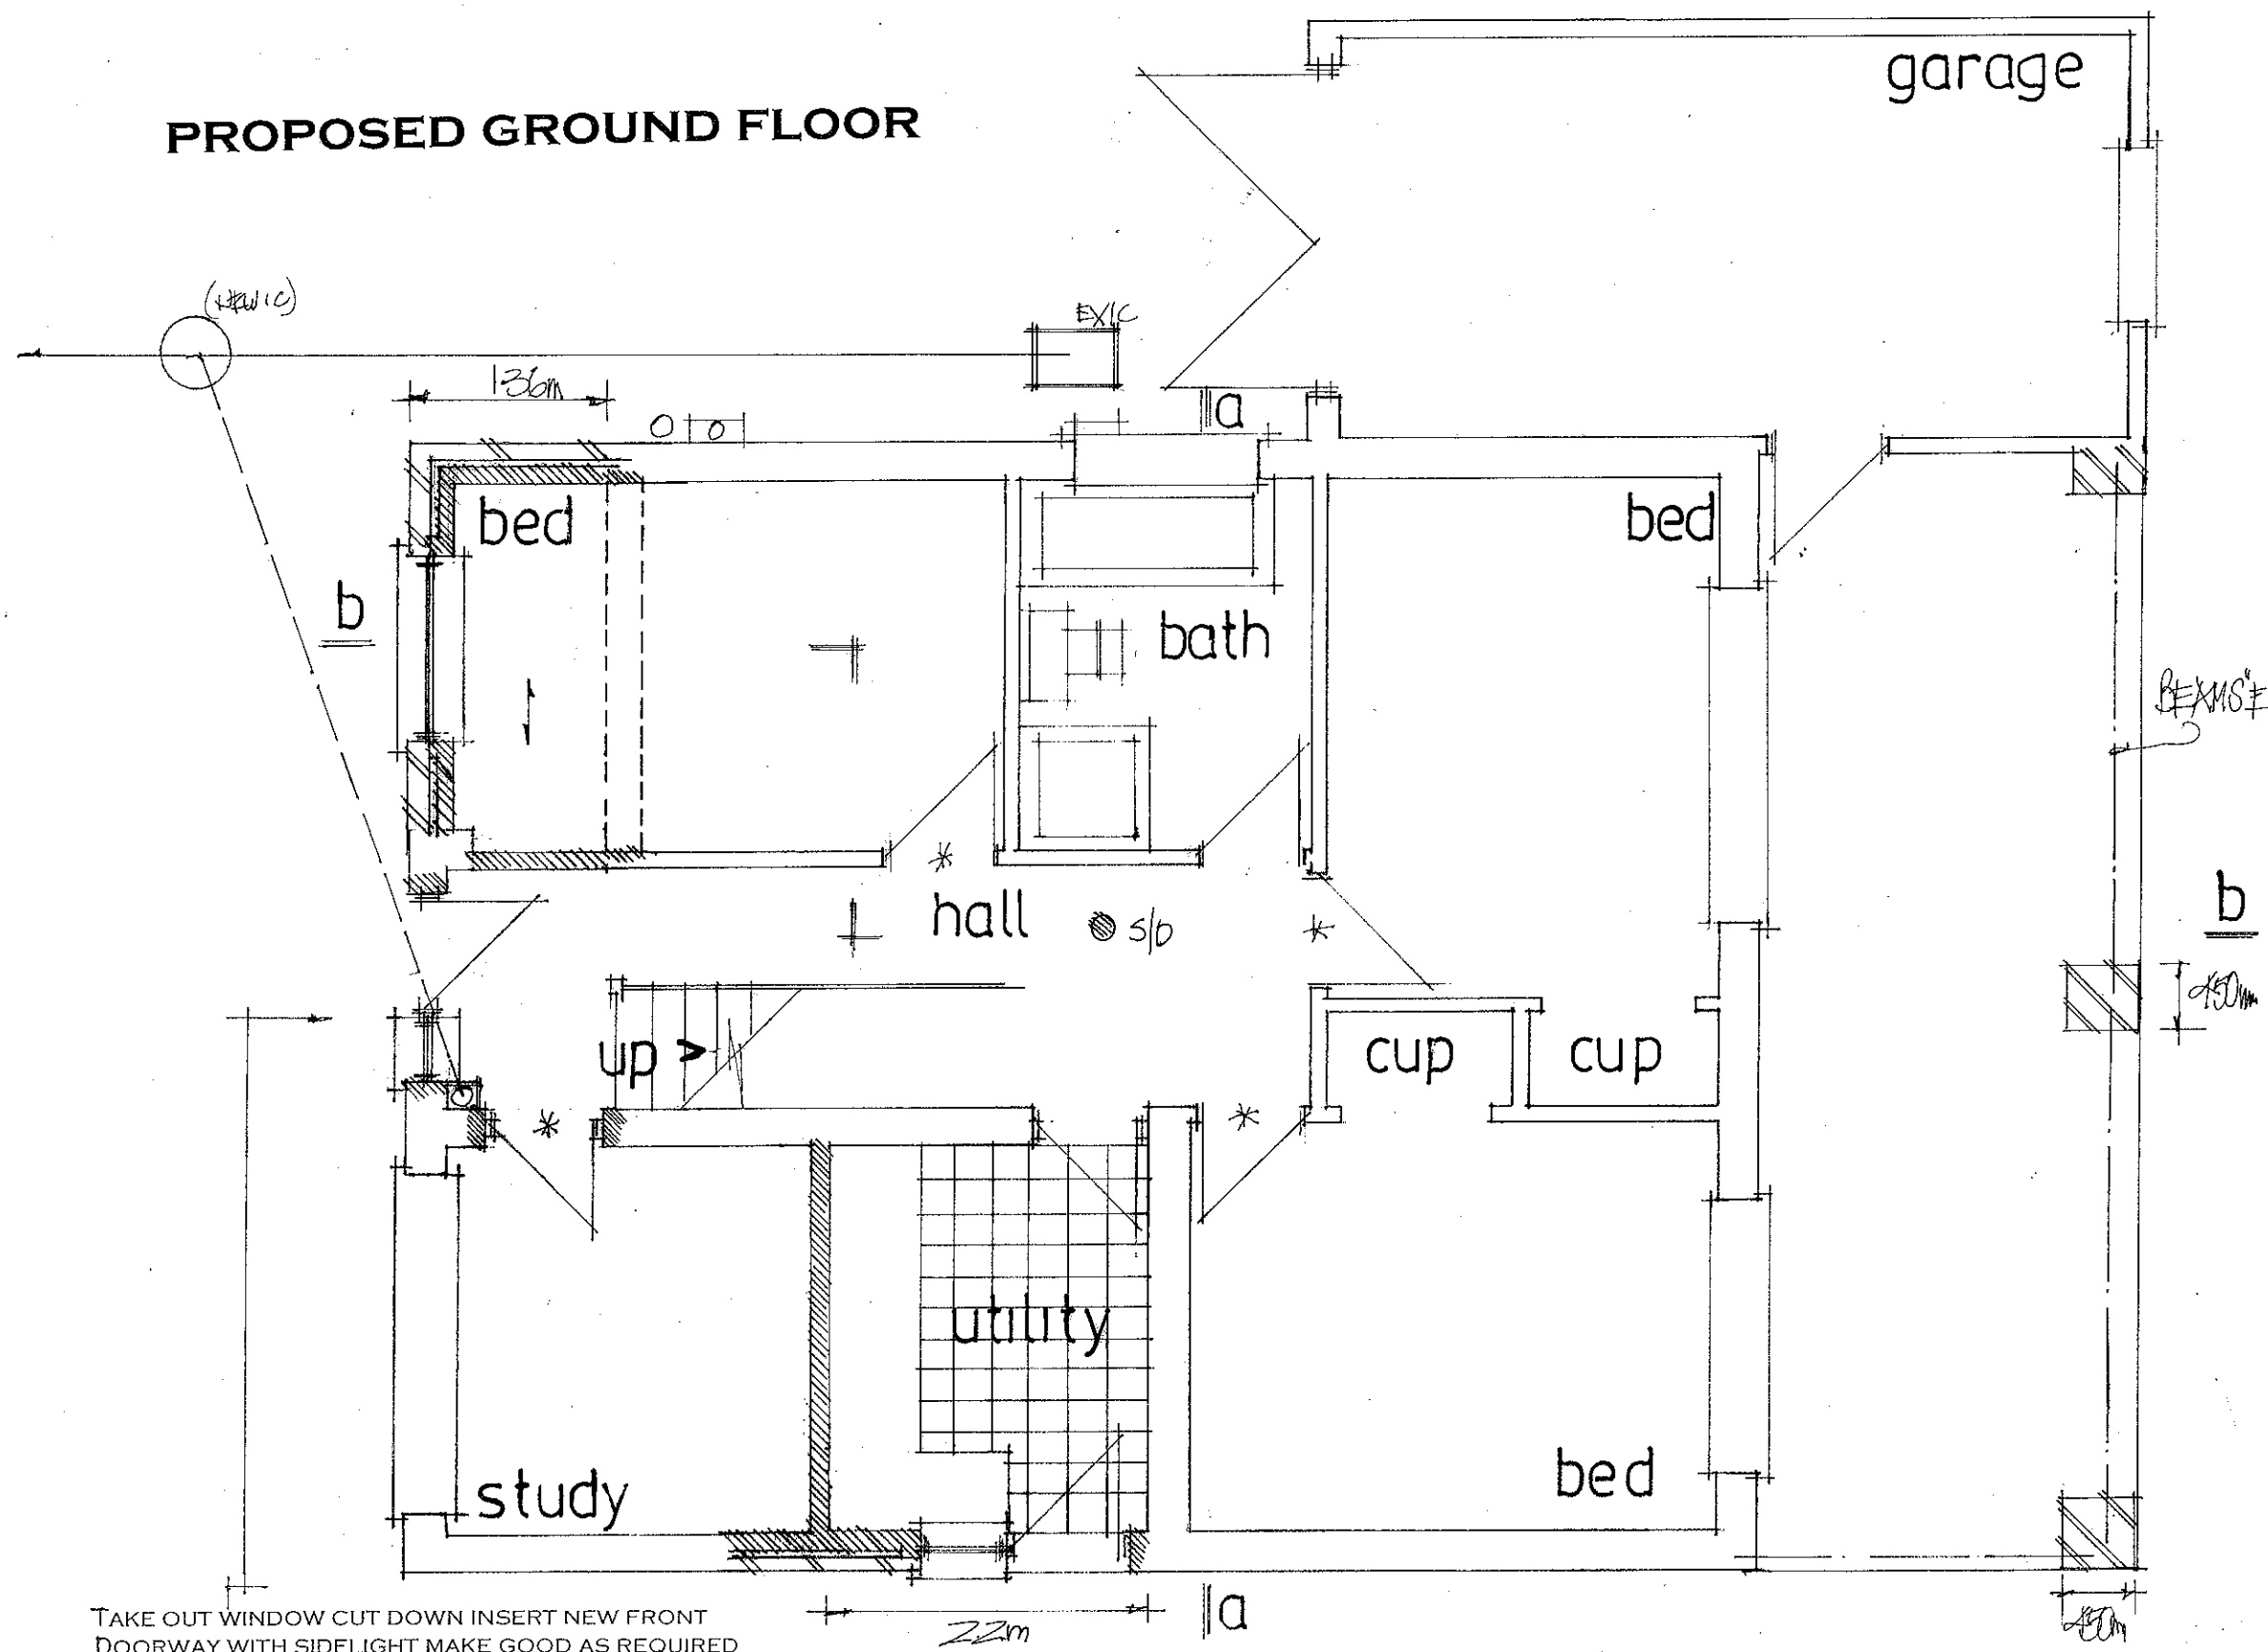

TAKE OUT WINDOW CUT DOWN INSERT NEW FRONT DOORWAY WITH SIDELIGHT MAKE GOOD AS REQUIRED

PROPOSED ALTERATIONS AND ADDITIONS.
16, BRACKLESHAM ROAD, HAYLING ISLAND, HANTS.
FOR MR & MRS J. HEWSON.

date oct 2012
 scale 1:50

PETER J. WALKER MRICS
 CHARTERED SURVEYOR
 182 SEAFRONT, HAYLING ISLAND, HANTS
 PO11 9 AN

TEL: 02392 467571