


Legend:



Existing ground DTM shown: —

Proposed ground DTM shown: —

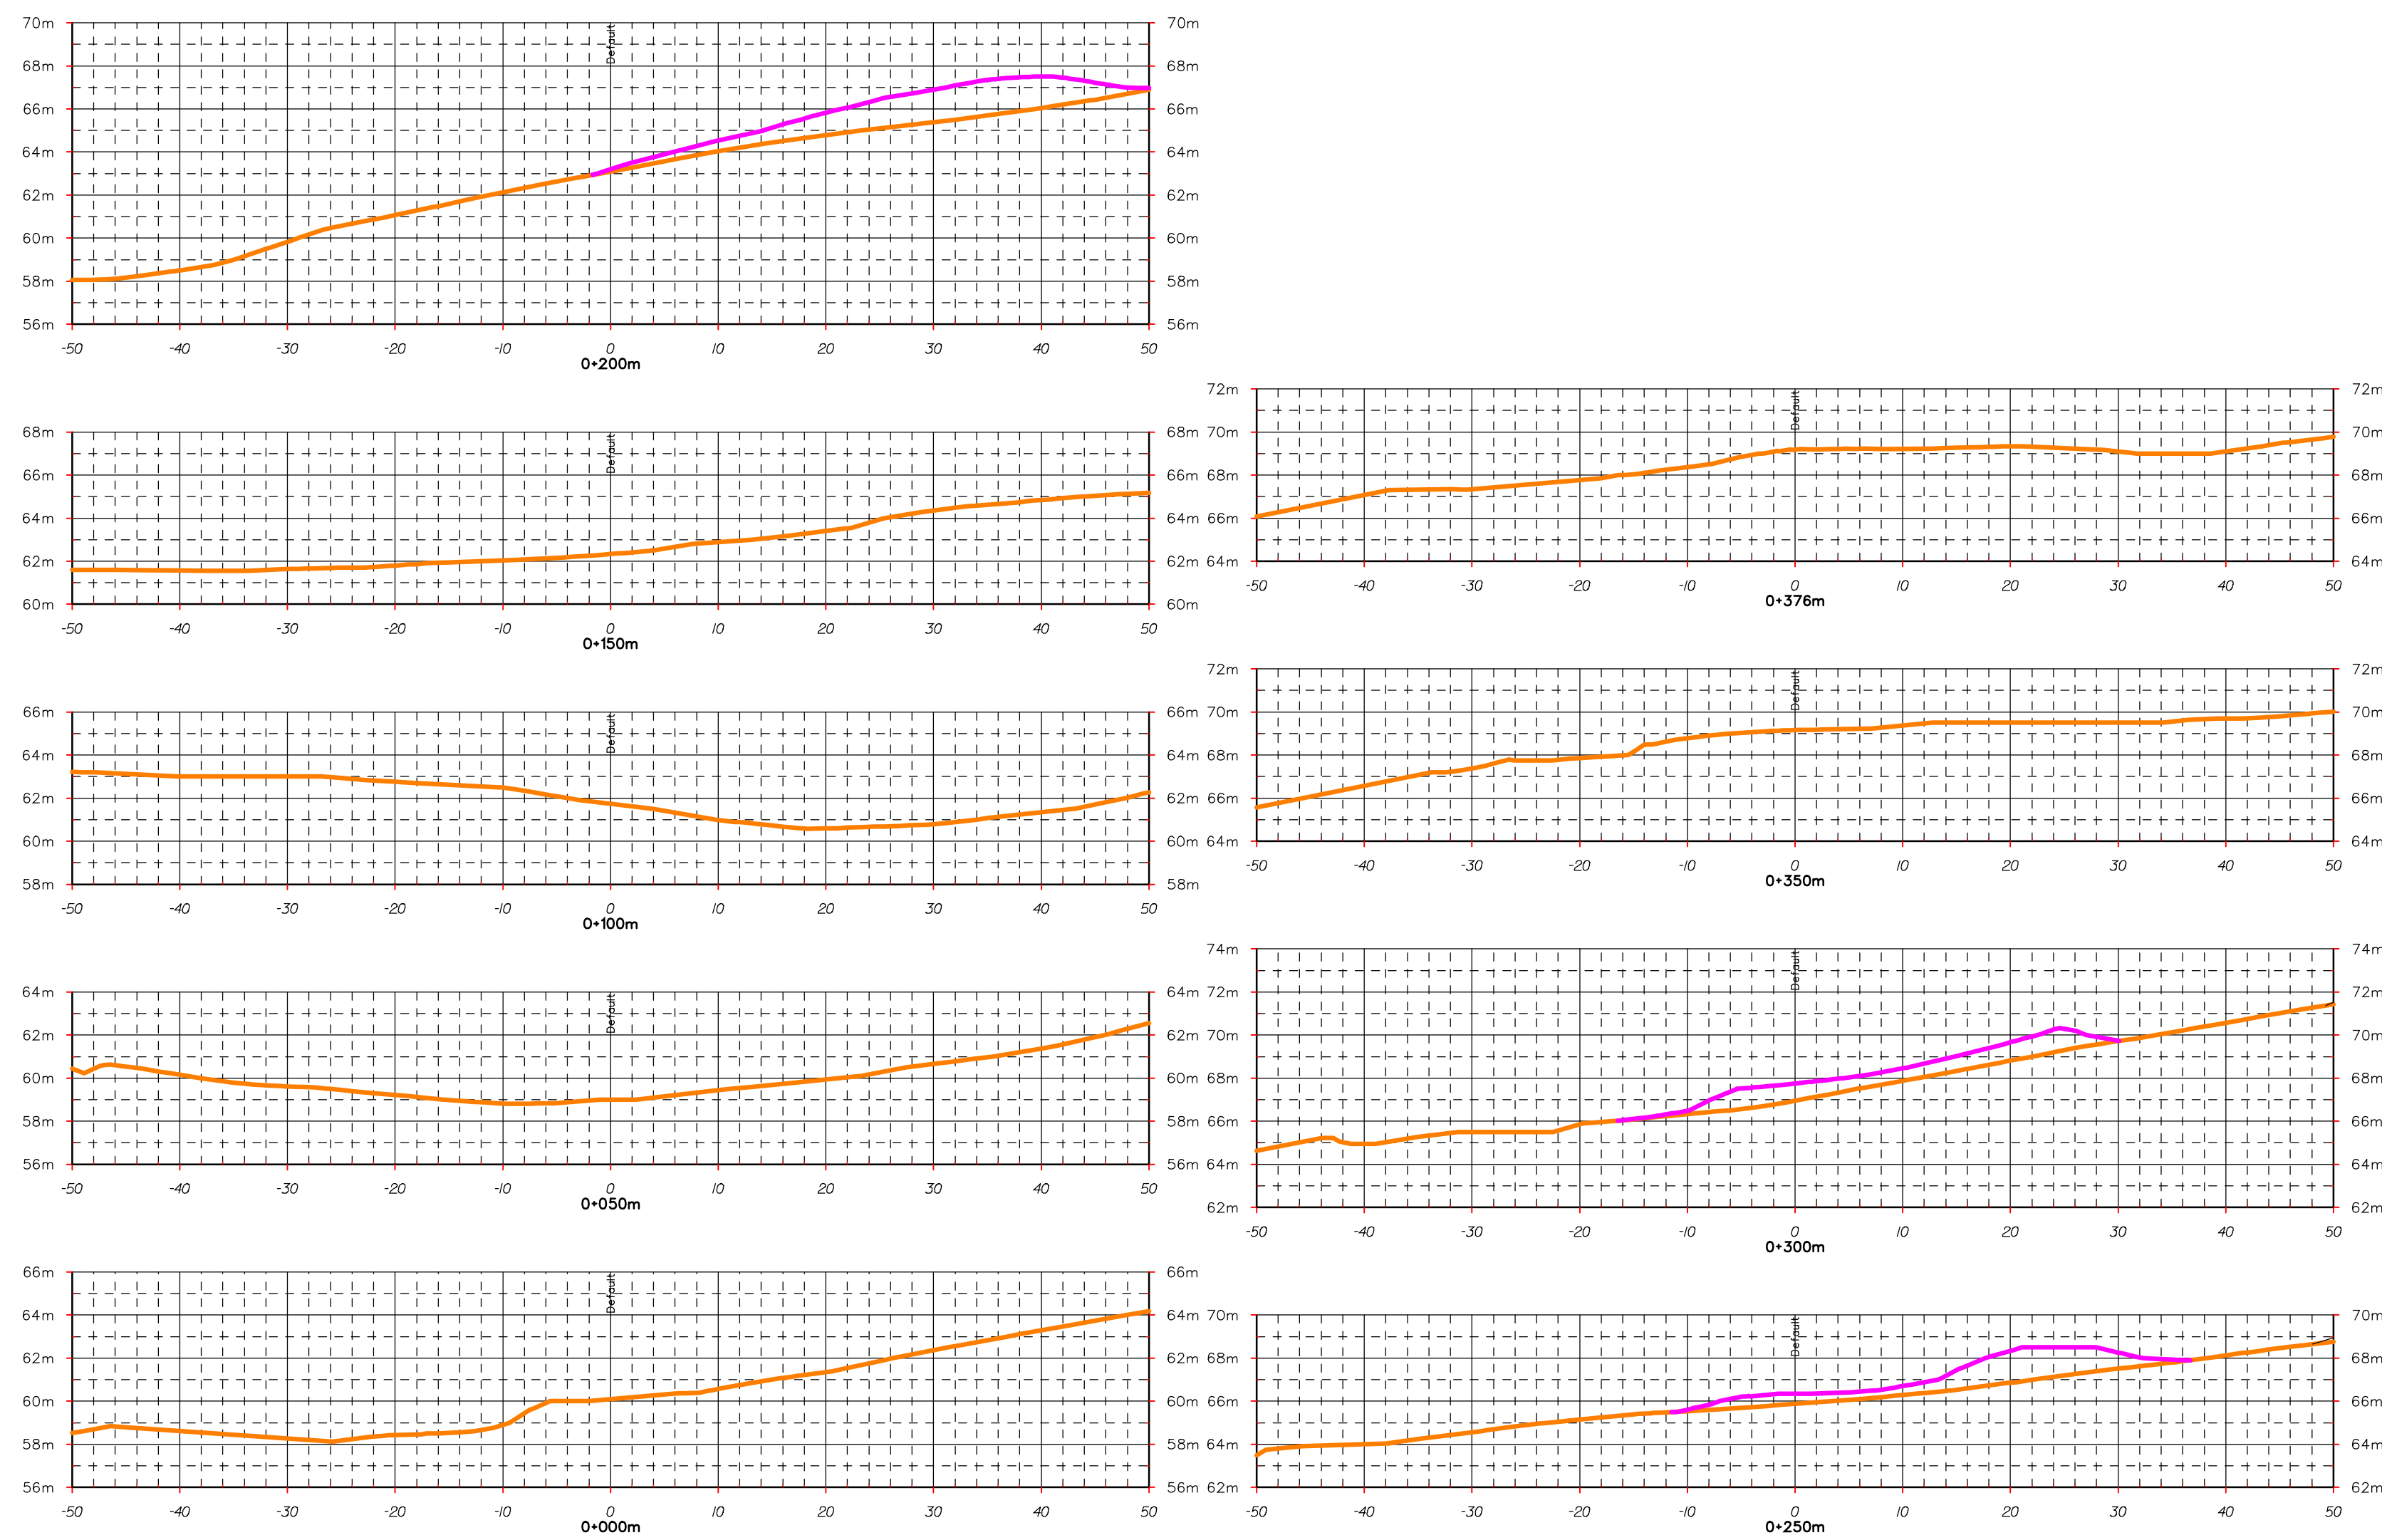


Cross Sections Through Area 5

Profile Through Area 5

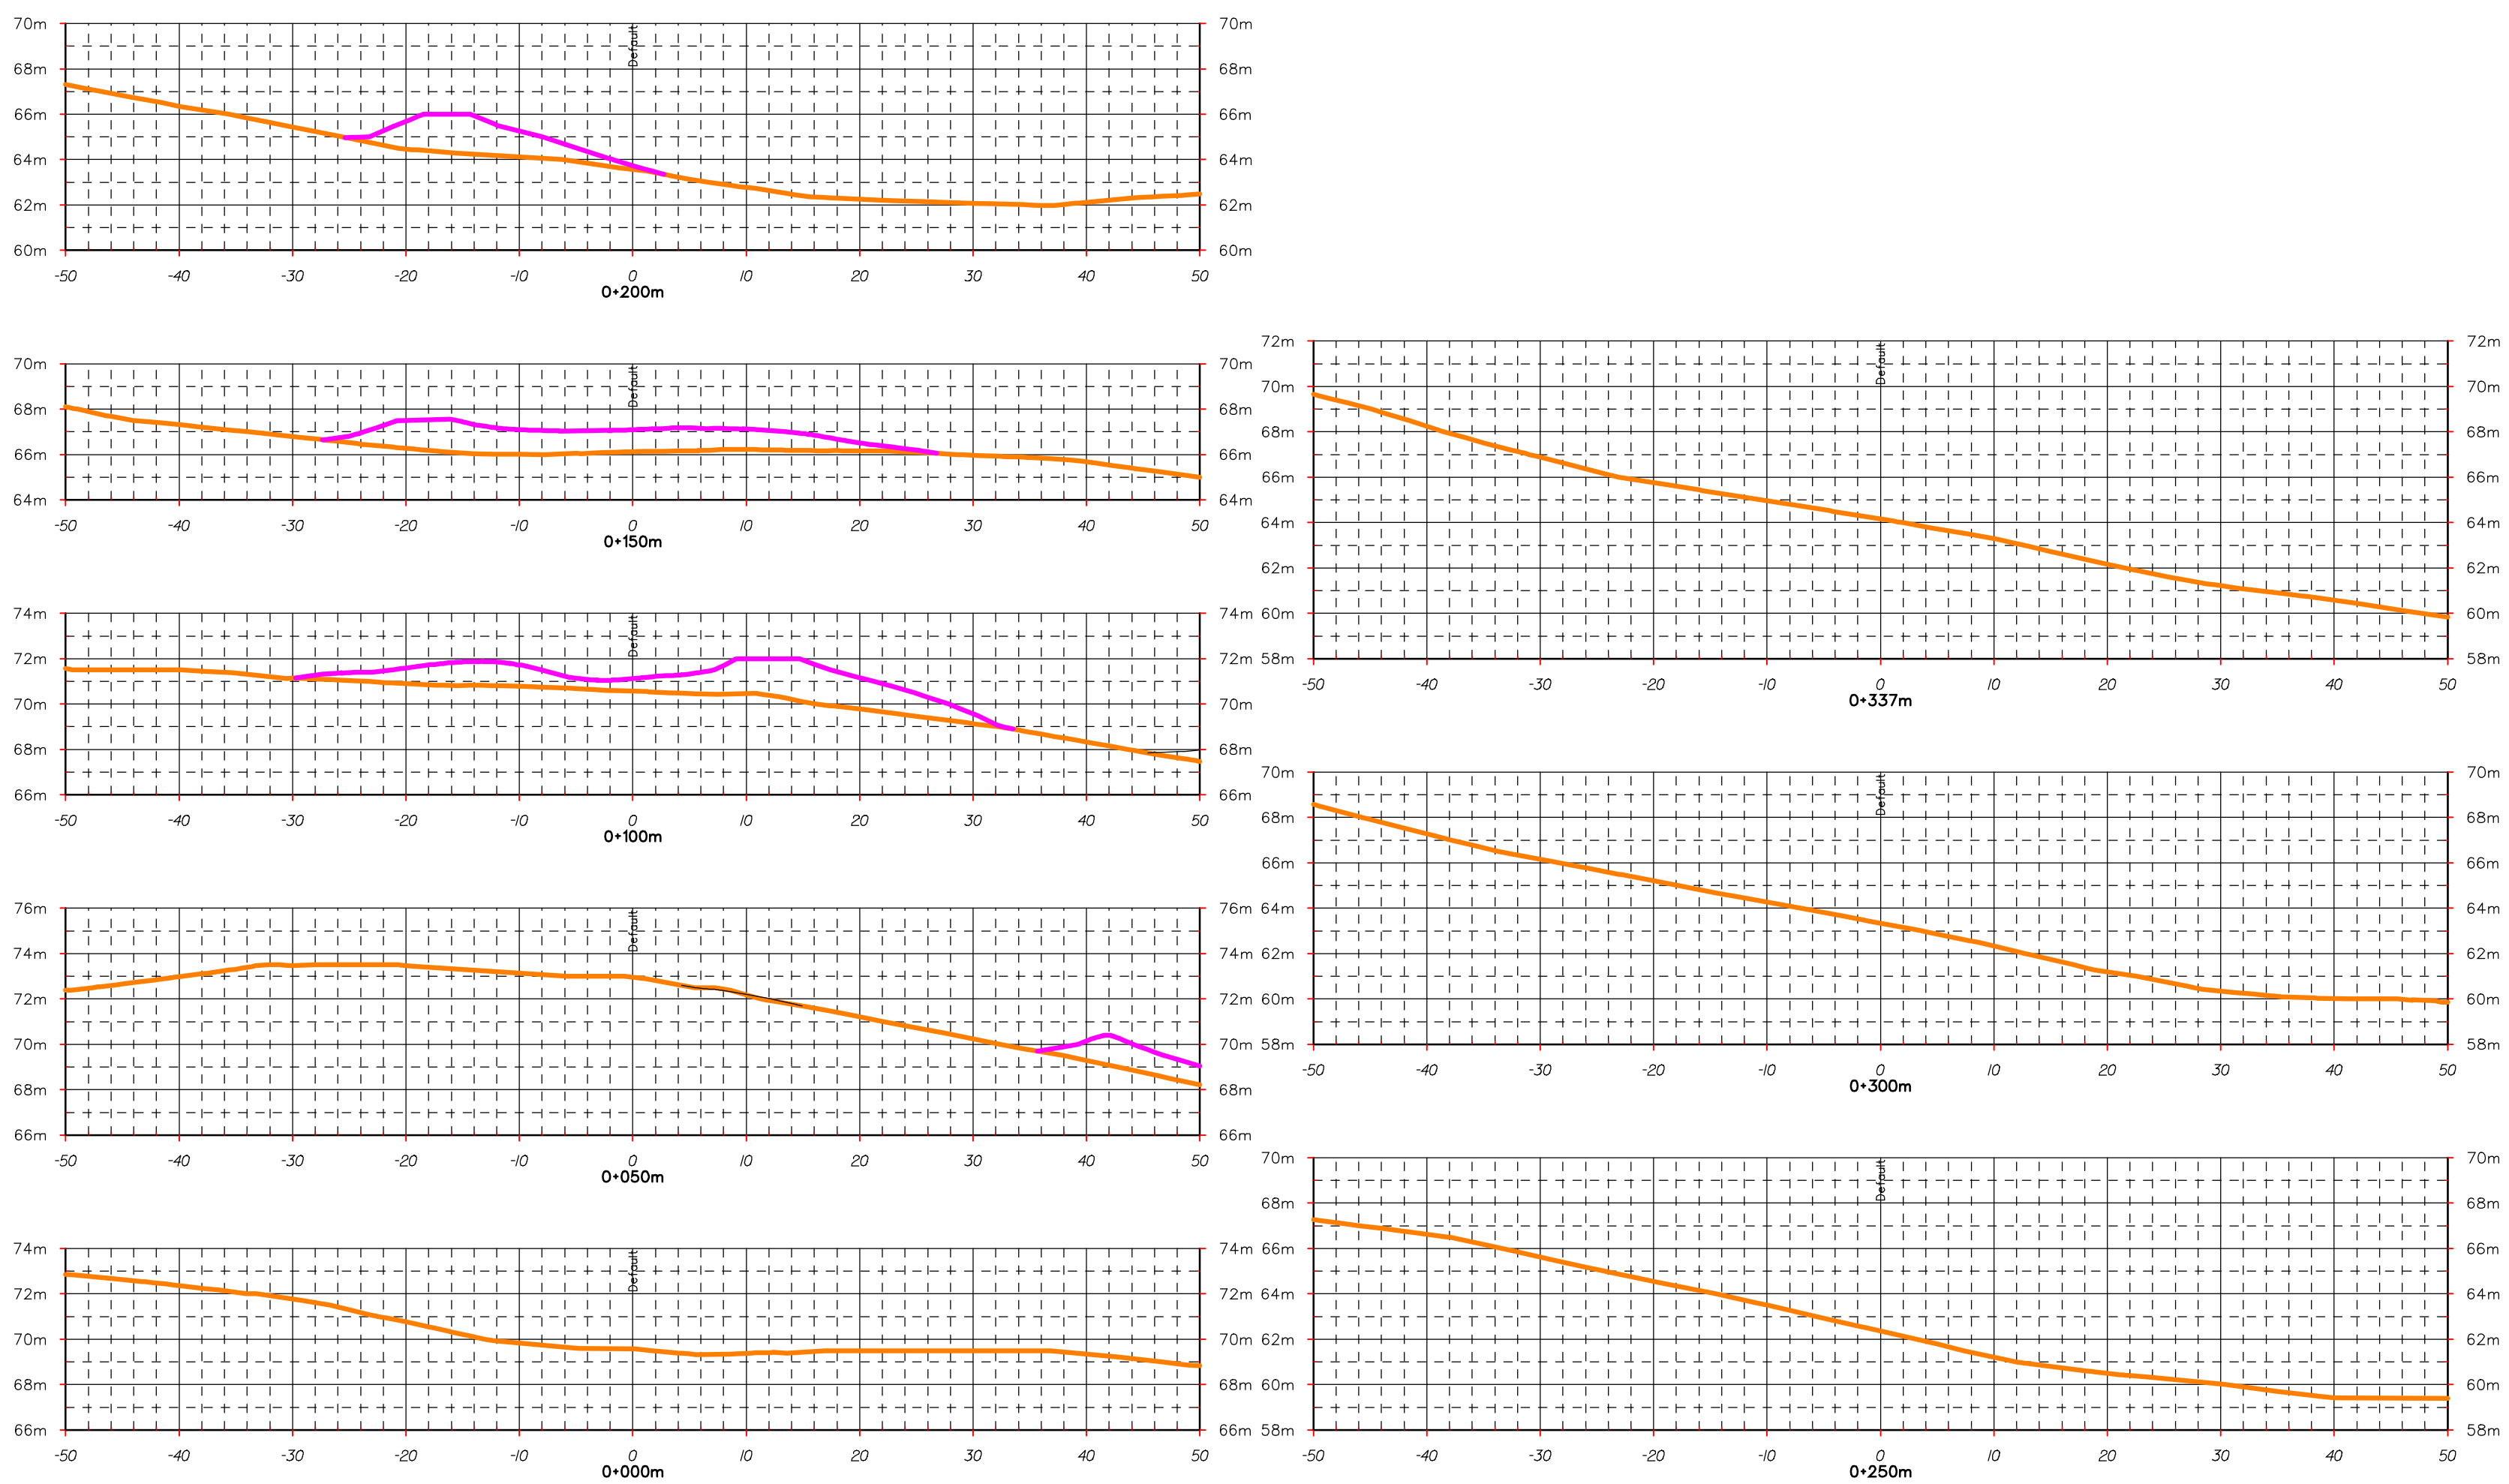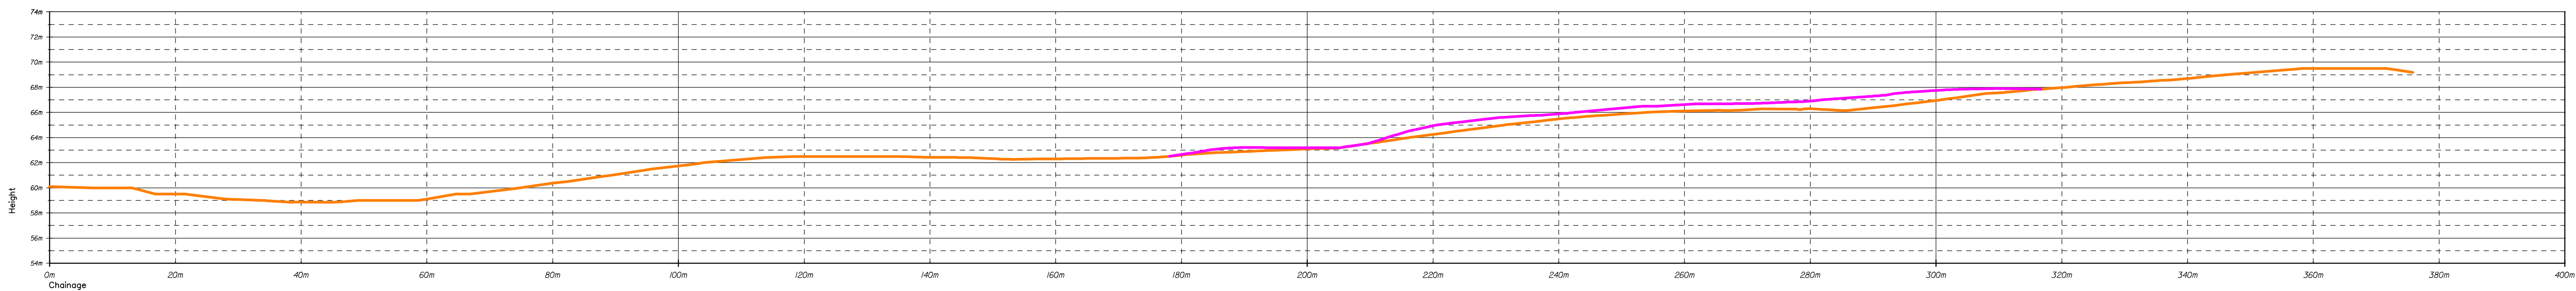

Cross Sections Through Area 4

Profile Through Area 4

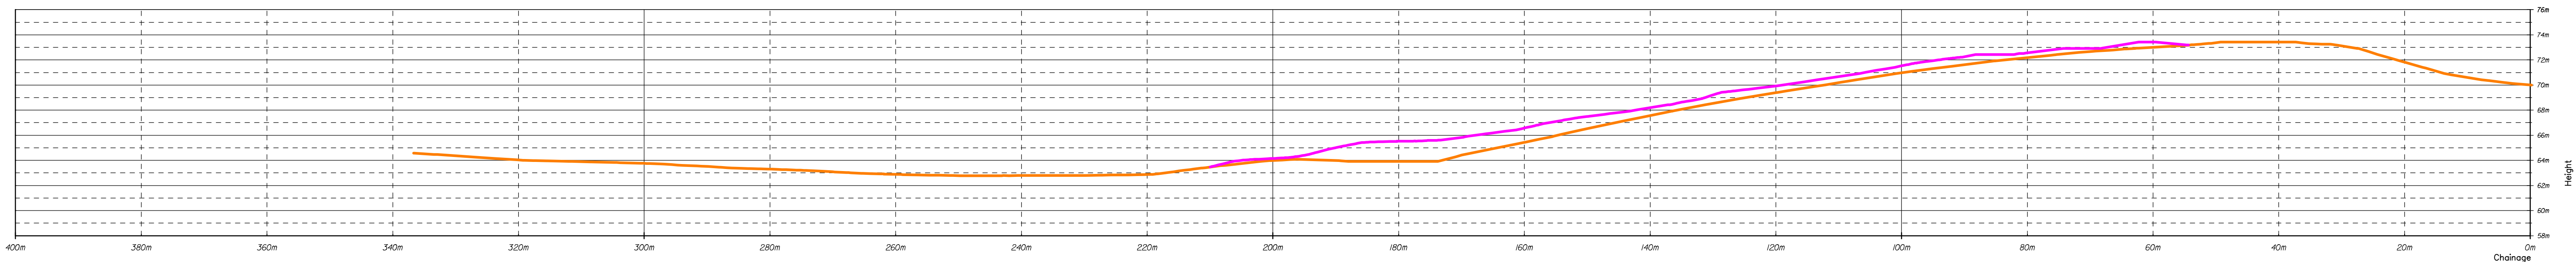

Revision History



Jonathan Gaunt
Director - Golf Course Architects

The Workshop - Haverhill Road - Bideford - Devon - PL45 1RE - UK
Mob: +44 (0) 7700 595441 Tel: +44 (0) 1297 815423 Fax: +44 (0) 1297 814986
email: jonathan@gaunt-golf-design.com web: www.gaunt-golf-design.com



Client : Portsmouth Golf Club

Project : Course Improvement

Drawing : Profiles & X-Sections

See Plan GGD-206-2243 for Location of Profiles & X-Sections

Drawn By: GP Drawn Date: 24th May 2012

Scale: 1/500 H & 1/250 V Revised:

Drawing No.: GGD-206-2242/1 Revision: 1 of 3

This drawing and the design depicted are prepared by, copyright and may not be reproduced, copied or amended for any purpose without prior written consent of Gaunt Golf Design Ltd. No liability will be accepted for any errors or omissions made by the author.