PERMIT

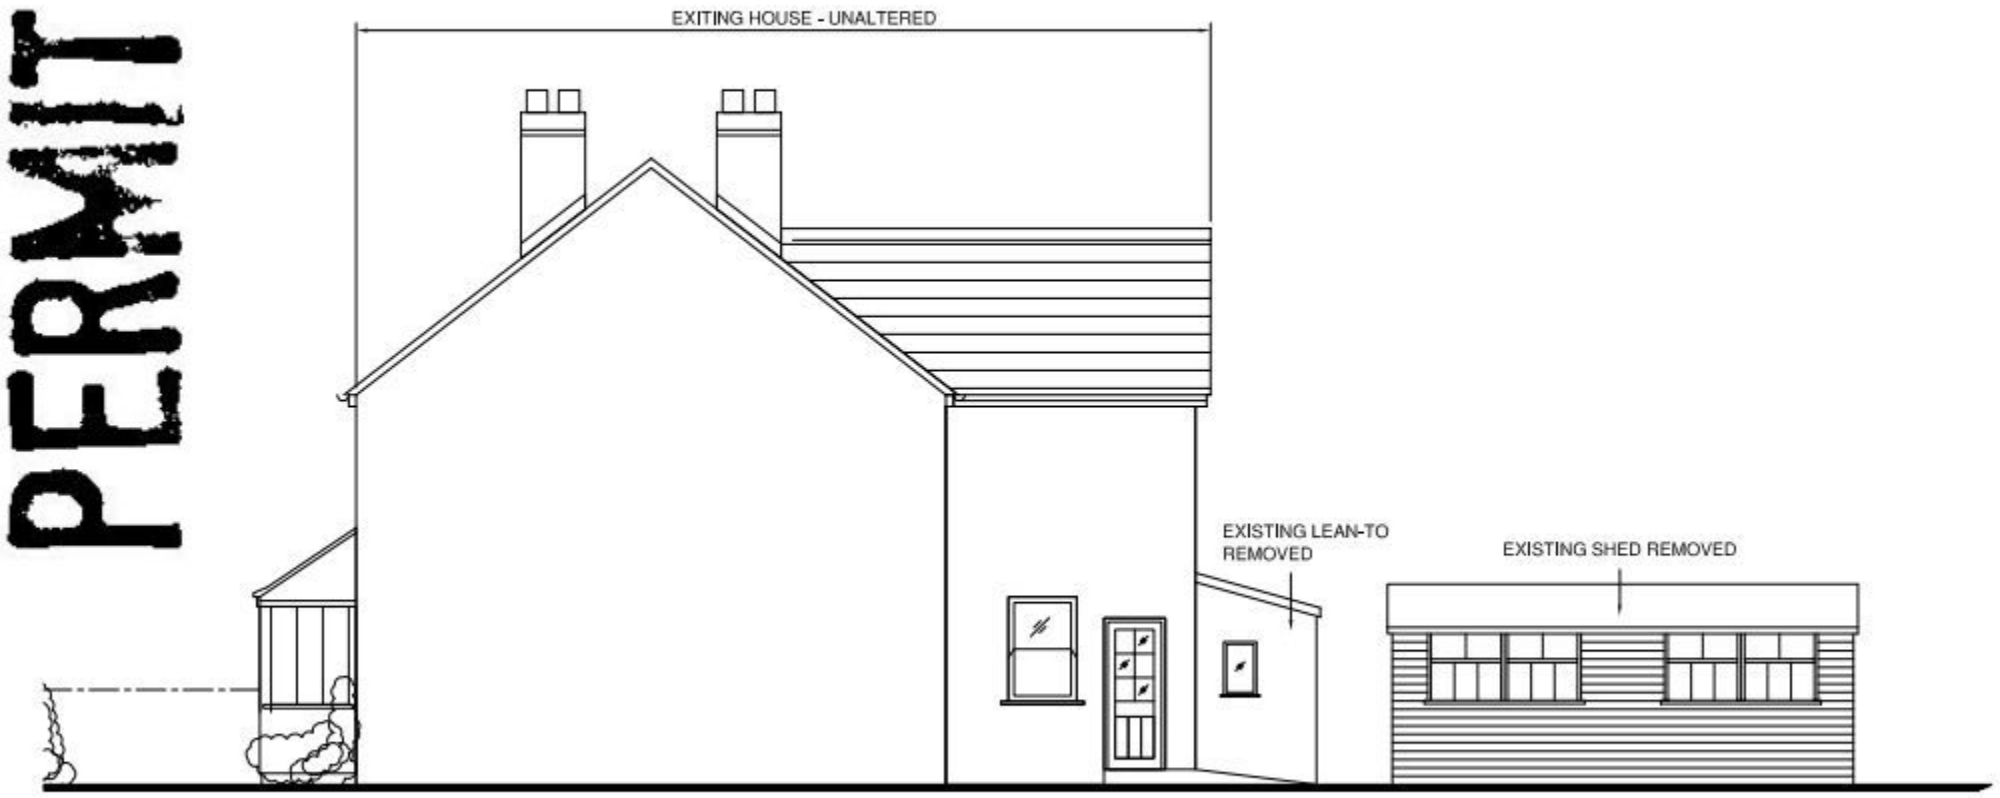

EXISTING SOUTH ELEVATION
scale @ 1_100

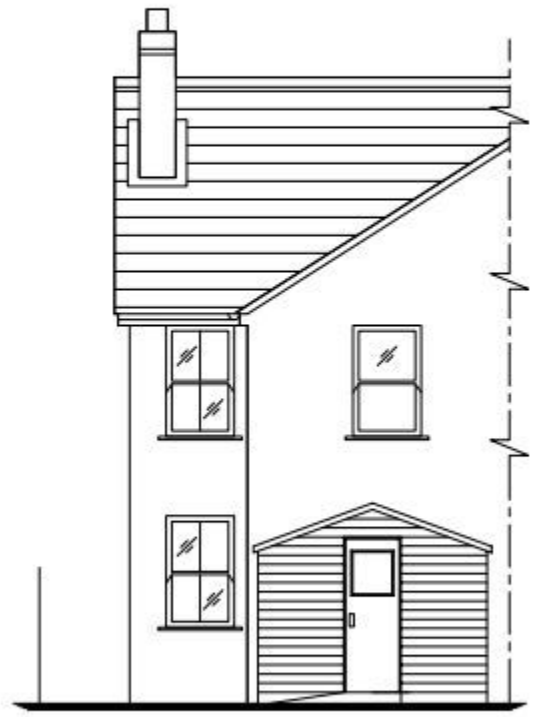

EXISTING REAR ELEVATION
scale @ 1_100

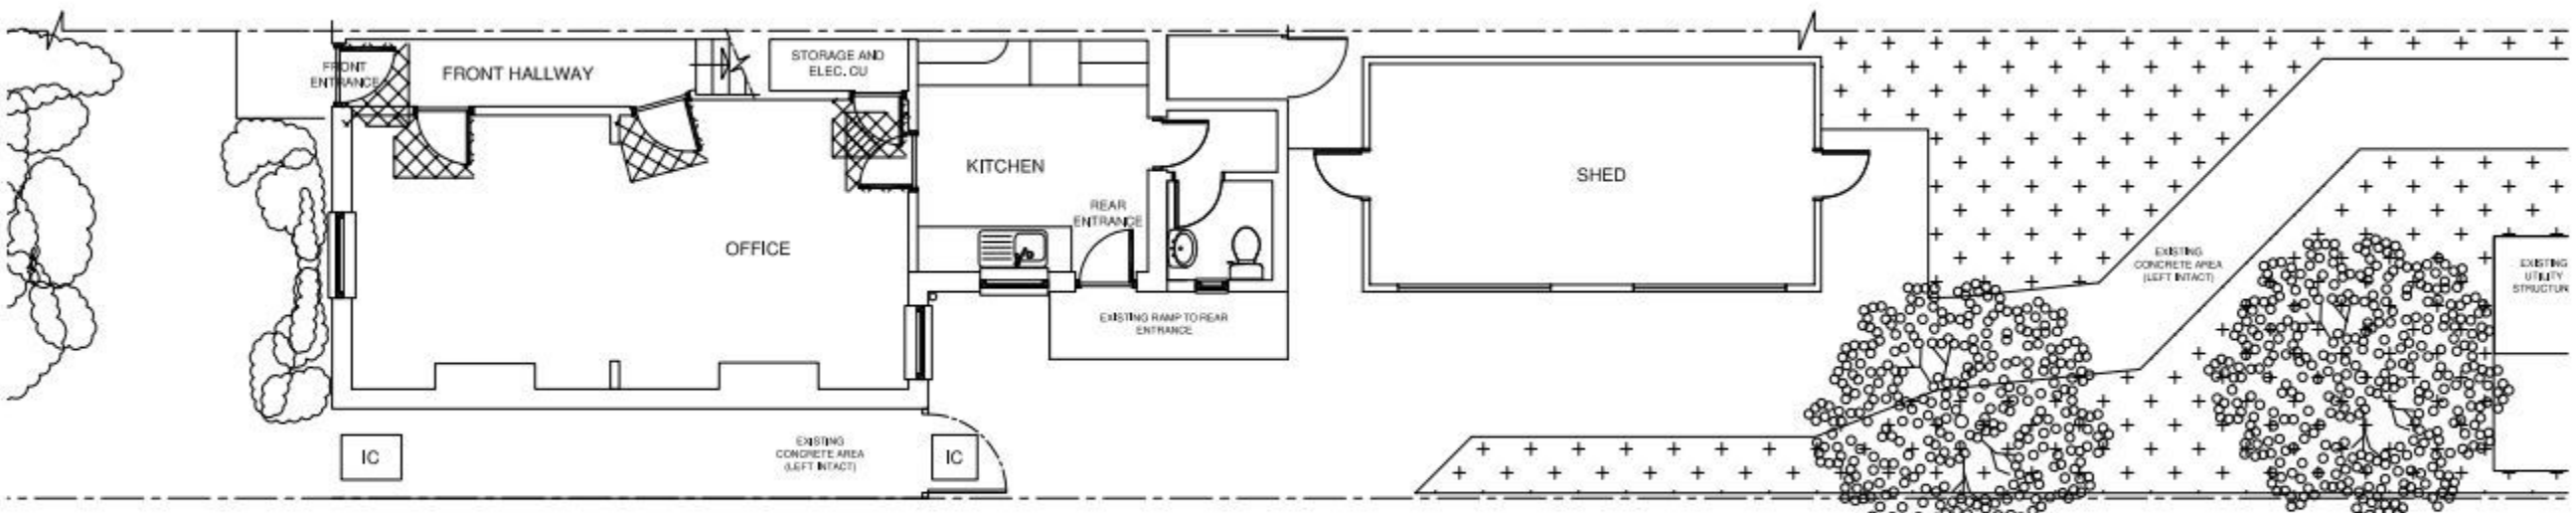

EXISTING LAYOUT
scale @ 1_100

LOCATION Not To Scale



NOTE:
All details are indicative only. All dimensions are to be checked on site by contractors prior to commencement of works. Any discrepancies in drawings to be reported to Focus Consulting.

focus. CONSULTING
RICS

Focus Consulting
51 Old Steyne
Brighton
BN1 1HU

TEL
01273 72 33 44
FAX
01273 721350
E-MAIL
brighton@focuscs.co.uk

client
British Red Cross Centre,
34 Elm Grove,
Hayling Island
PO11 9EF

project
34 Elm Grove, Hayling Island

title
Existing Layout

date	scale	drawn	checked	paper
23/08/11	1_100			A3

job ref.	drawing no.	rev.
B2407/11	B2407-11-01	