
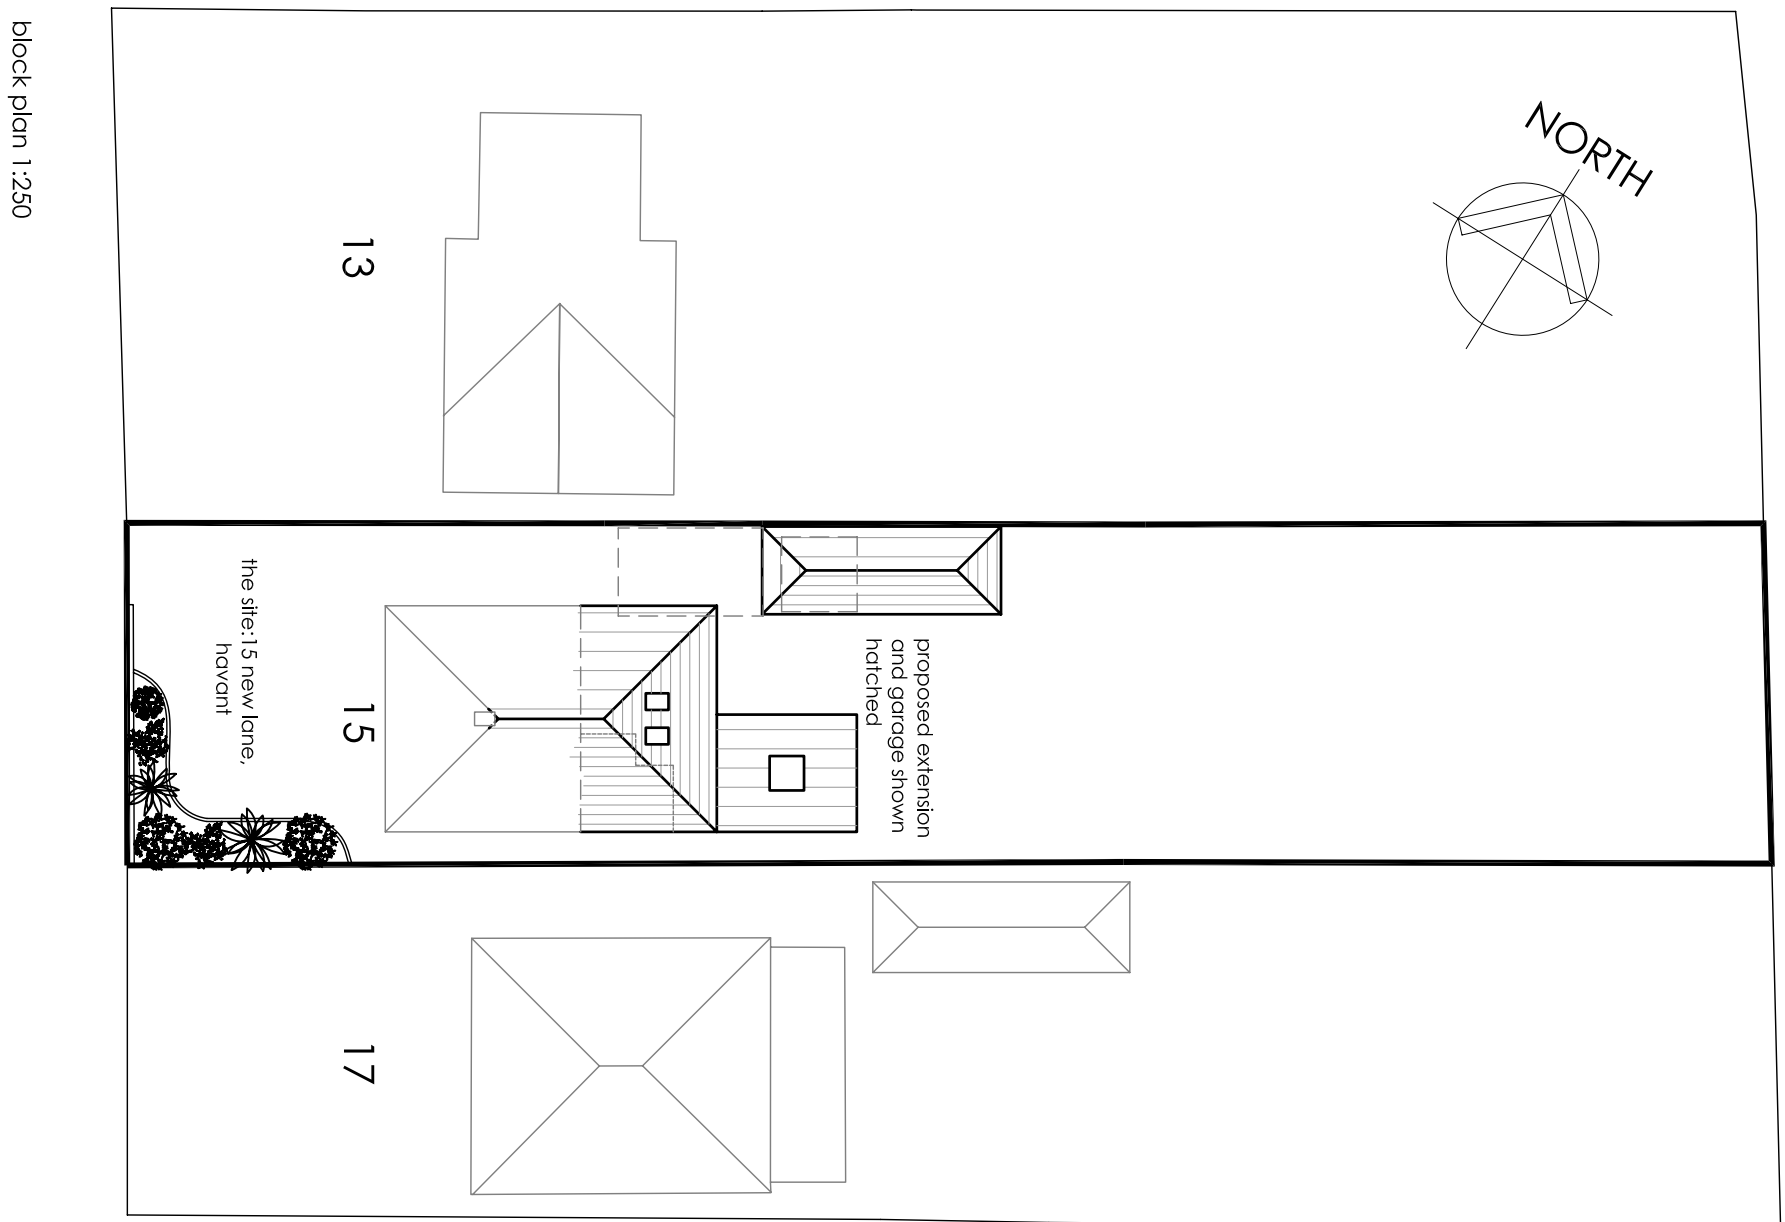
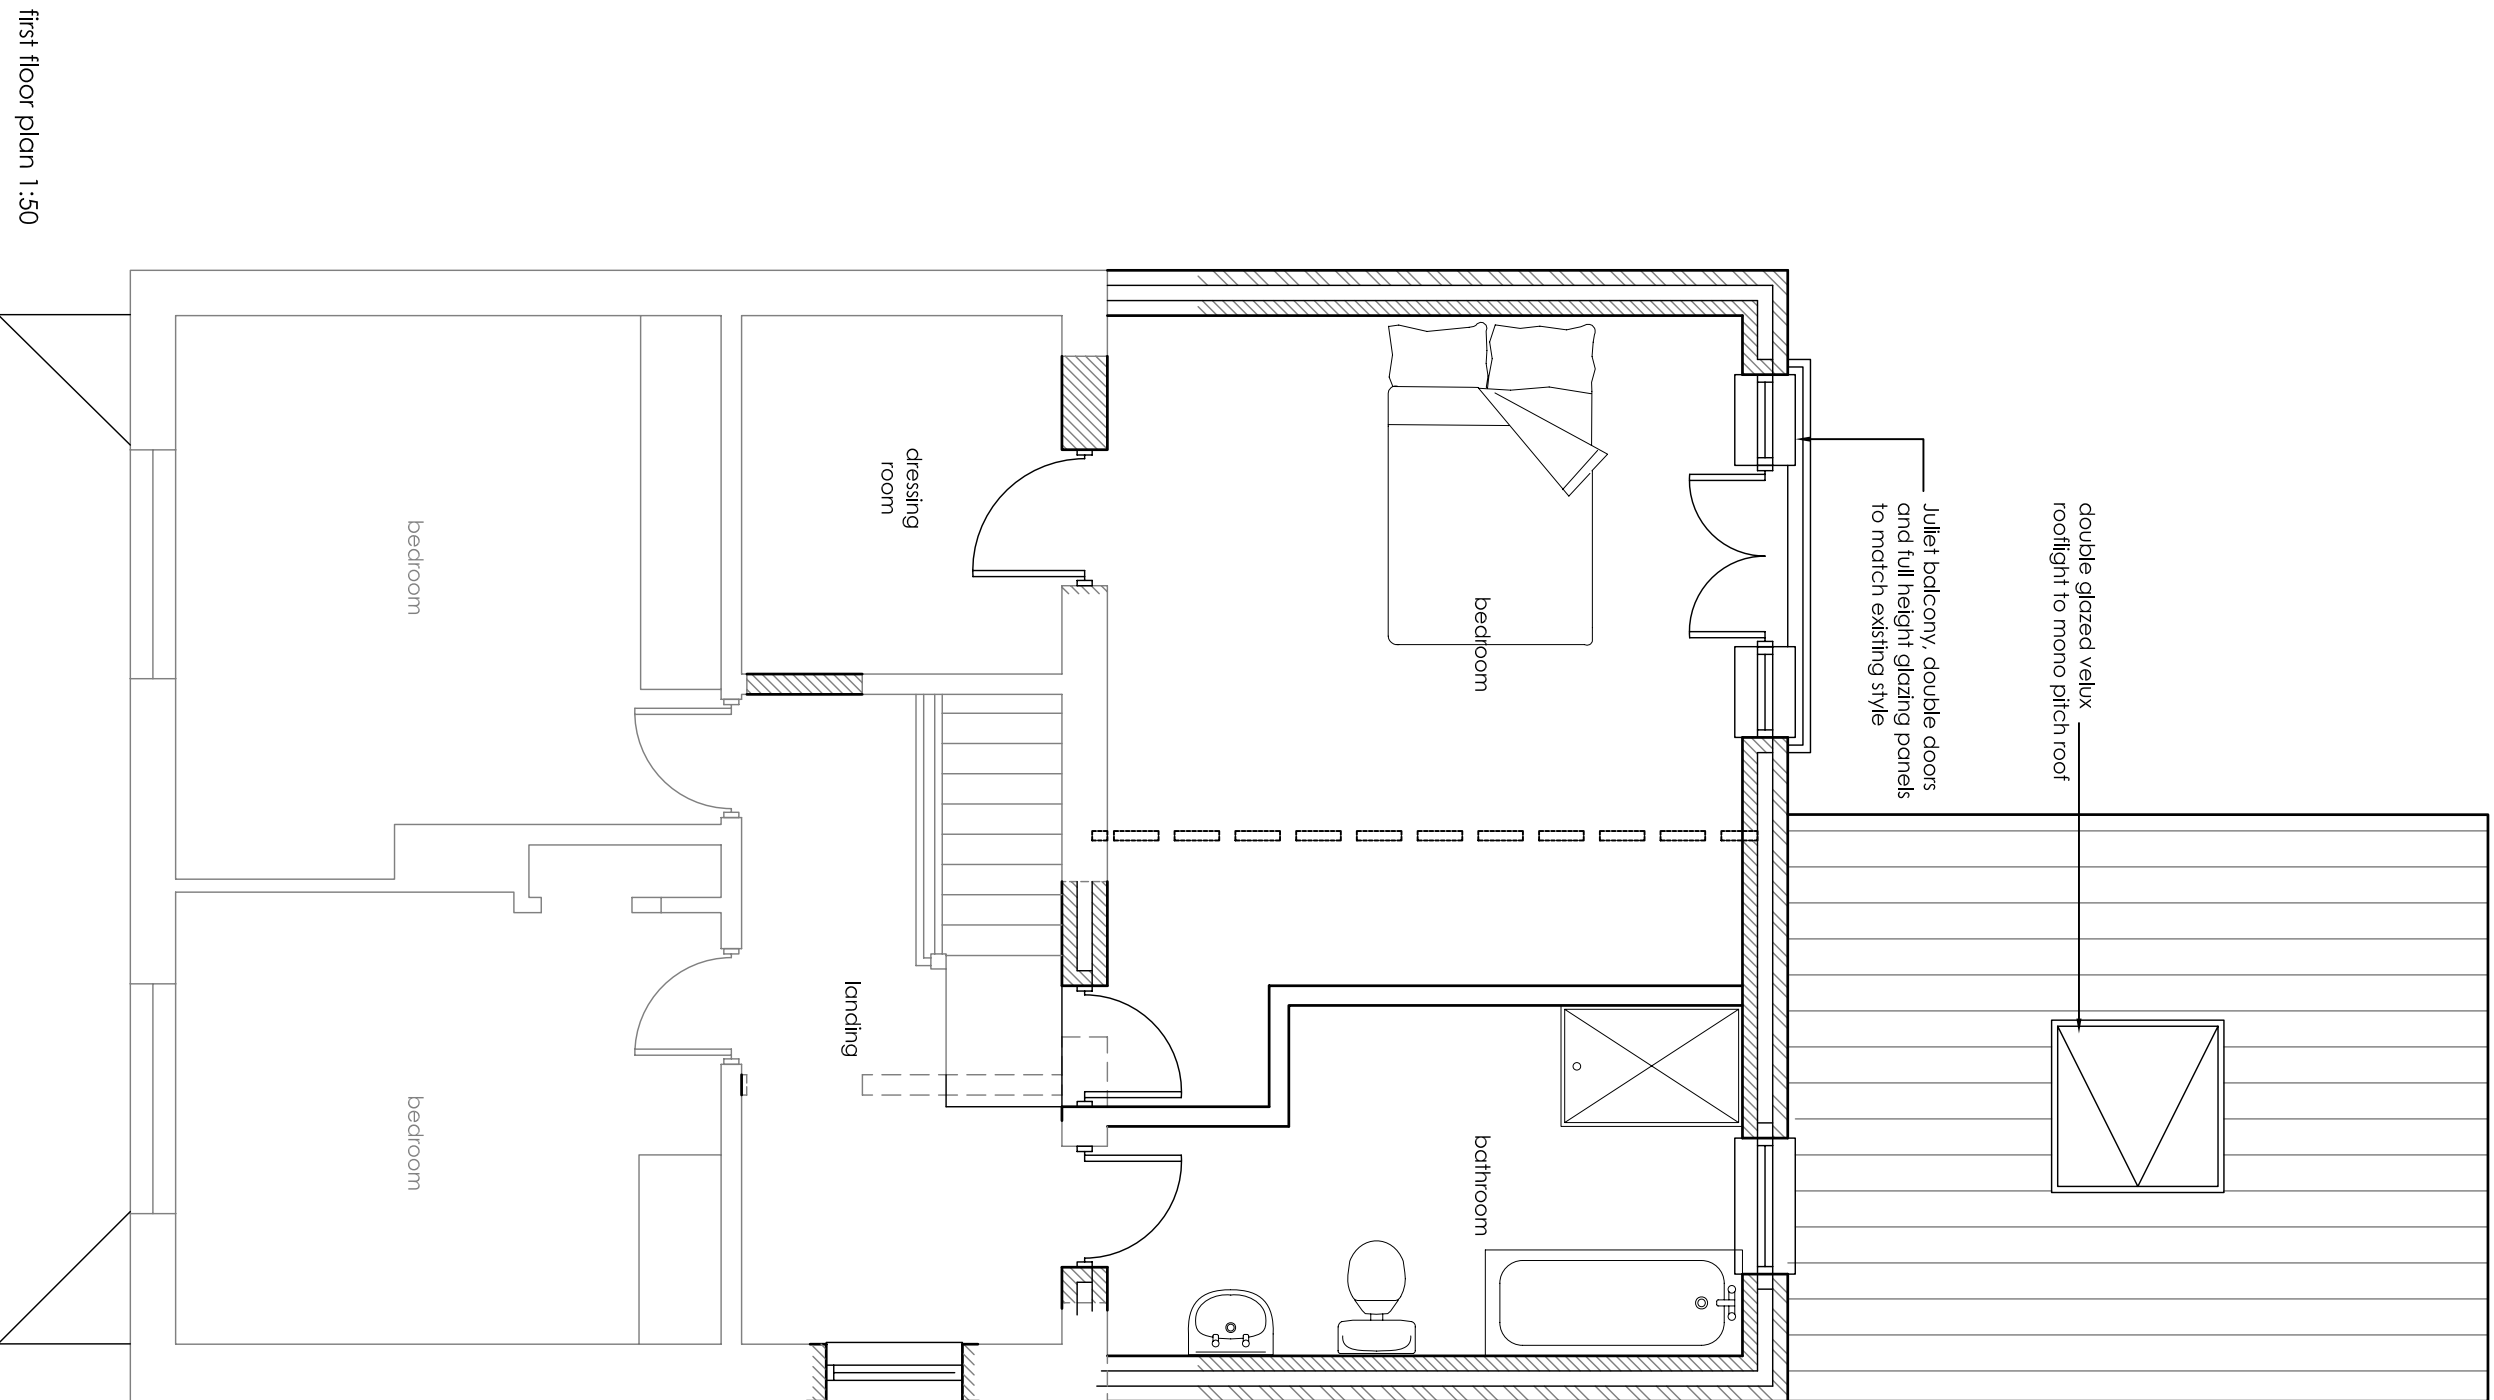
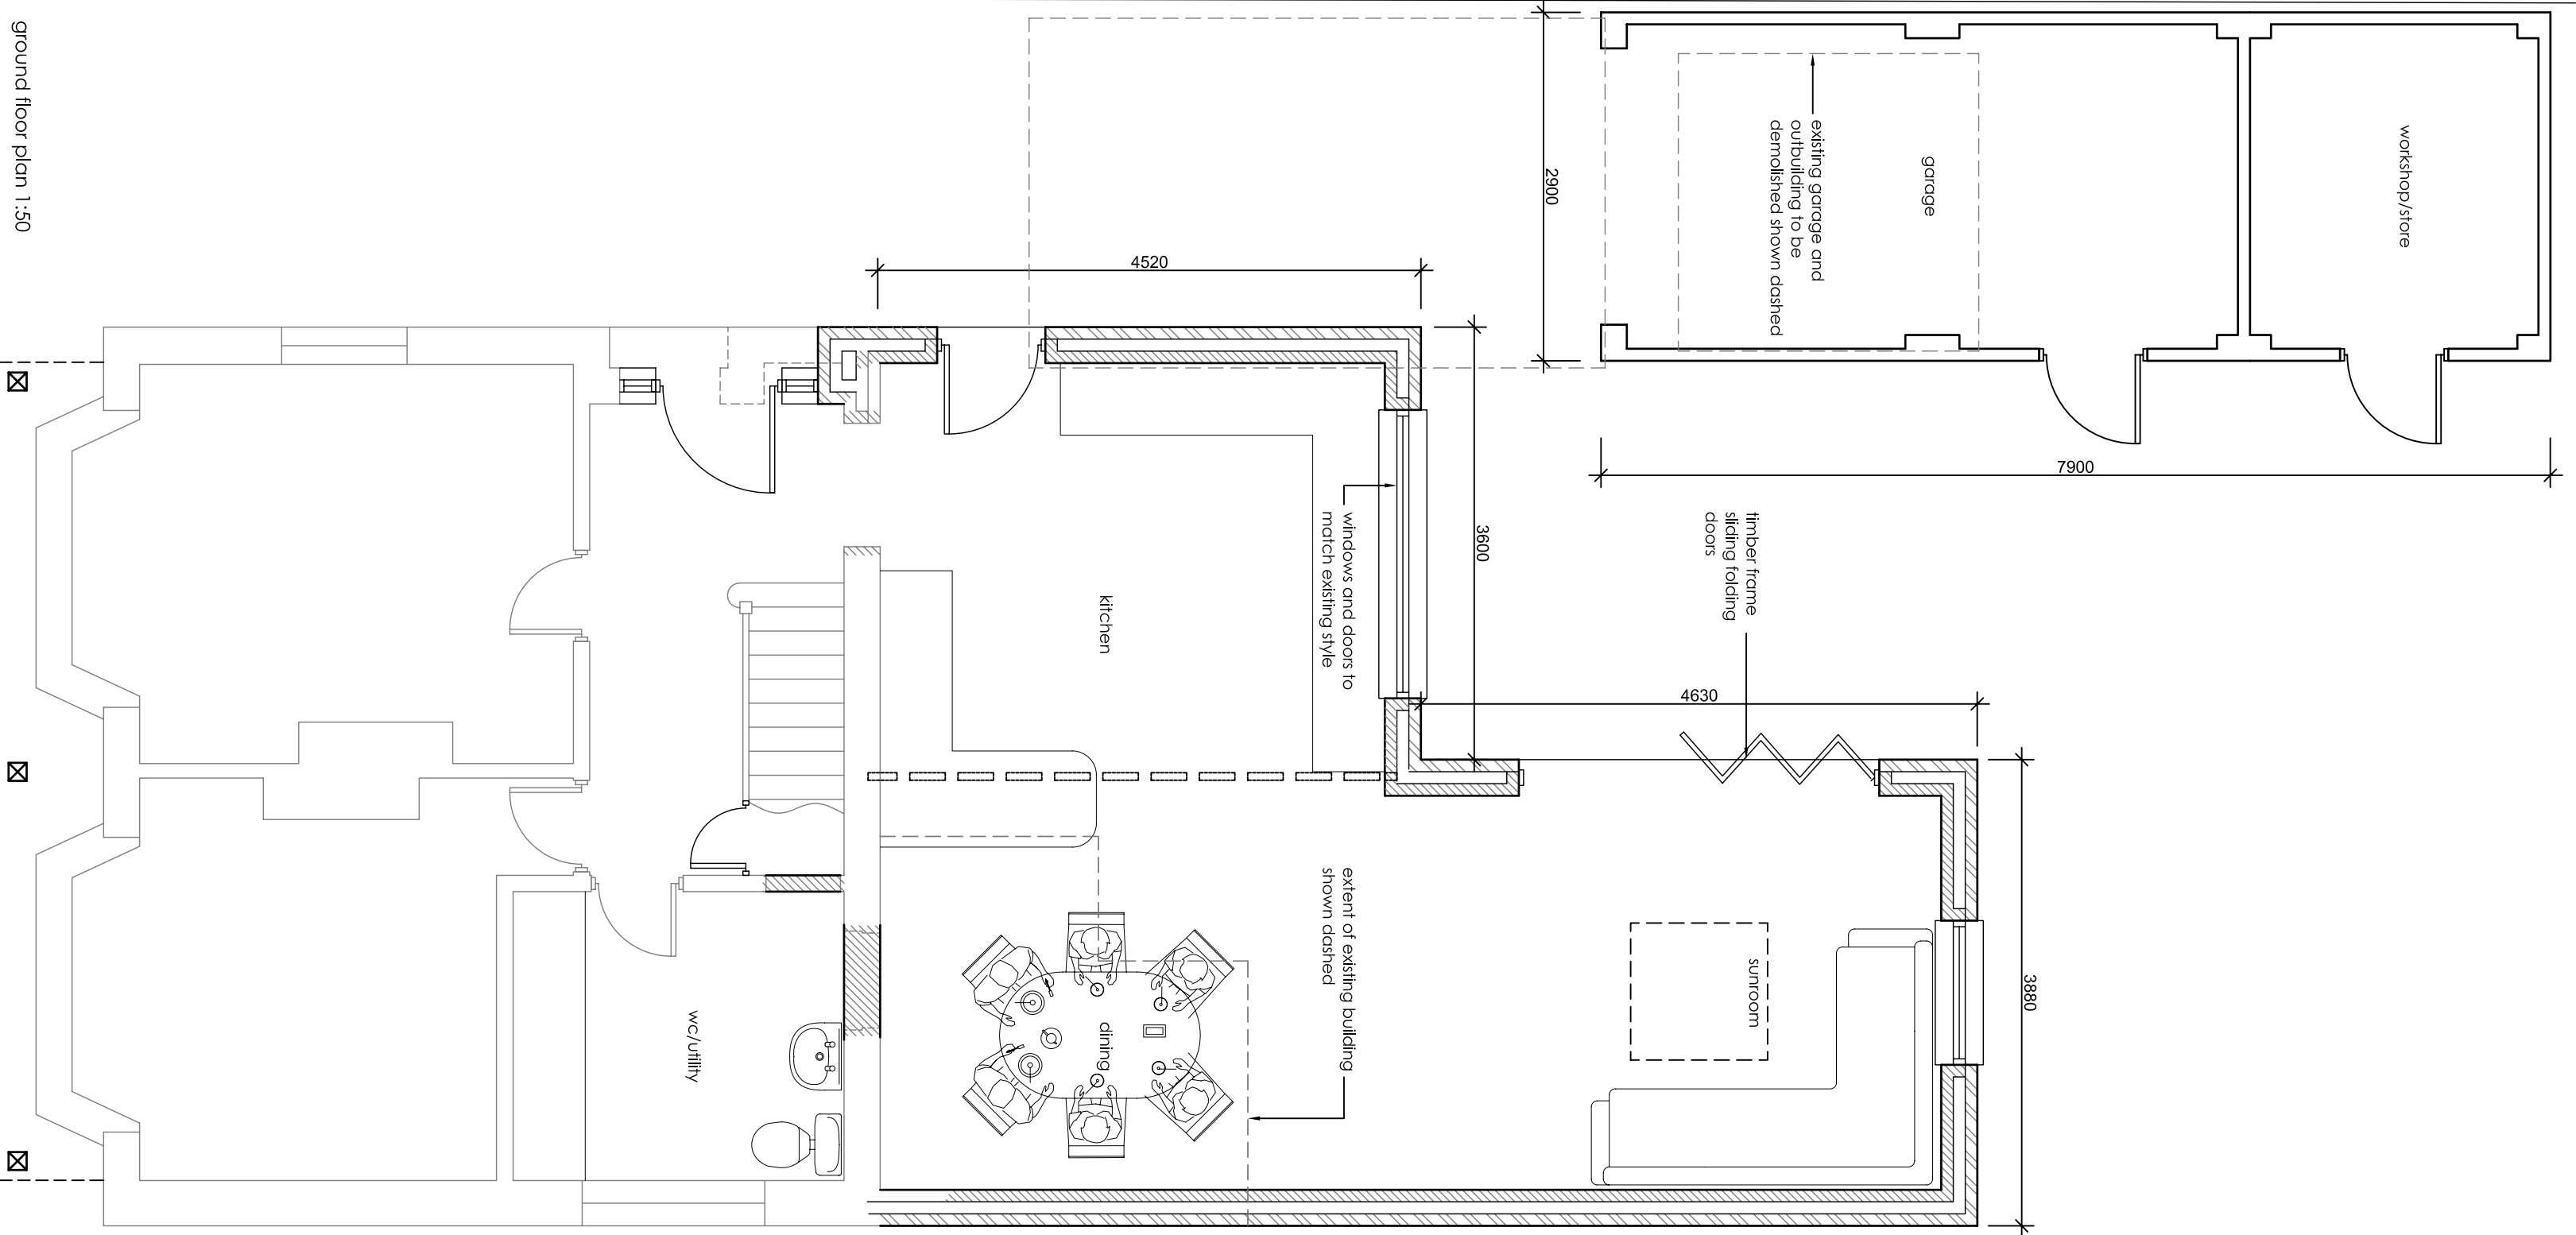


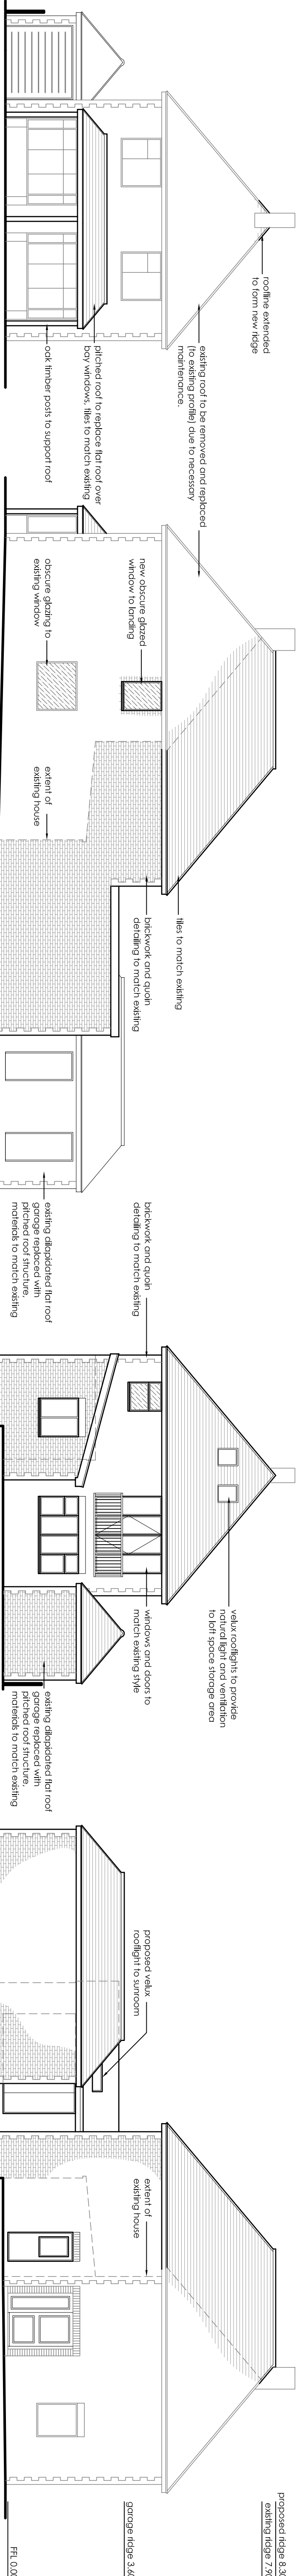

Note:
Do not scale from this Drawing (except for planning approval).
All dimensions are in millimetres and to be checked on site and the sub-contractor and supplies.
Ordinance Survey, (C) Crown Copyright 2012. All rights reserved.
Licence number 100026497

medlams

measured surveys

www.medlams-surveys.co.uk

bmedlam@medlams-surveys.co.uk

07717 205 588

project: 15 New Lane, Havant, Hampshire

client: Mr & Mrs Watterson

title: PLANNING

date: July 2012

job ref: S138

scale: varies @A1

dwg no: PL 01

rev: 8

8	Revised to suit clients comments	21/08/12
A	Revised to suit clients comments	15/09/12
REV / DESCRIPTION	DATE	