

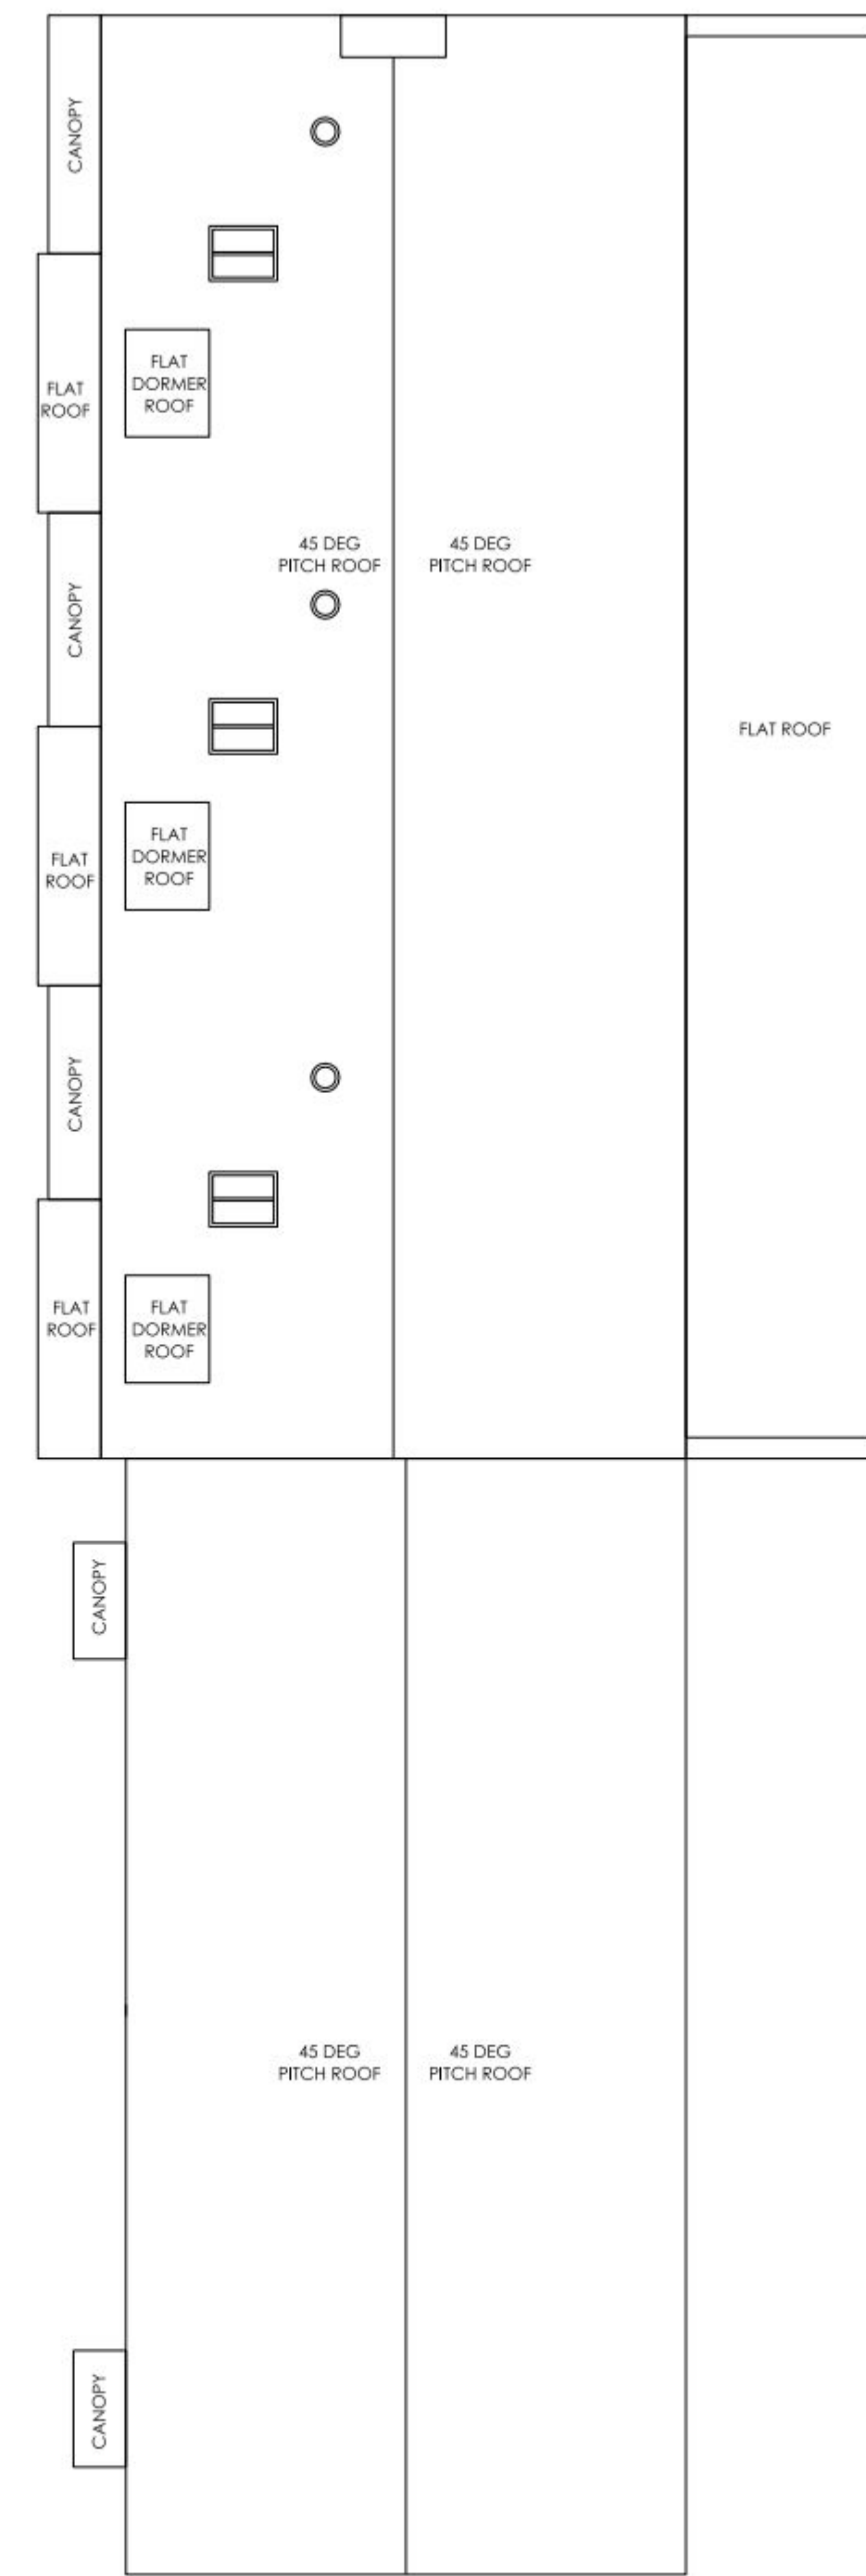
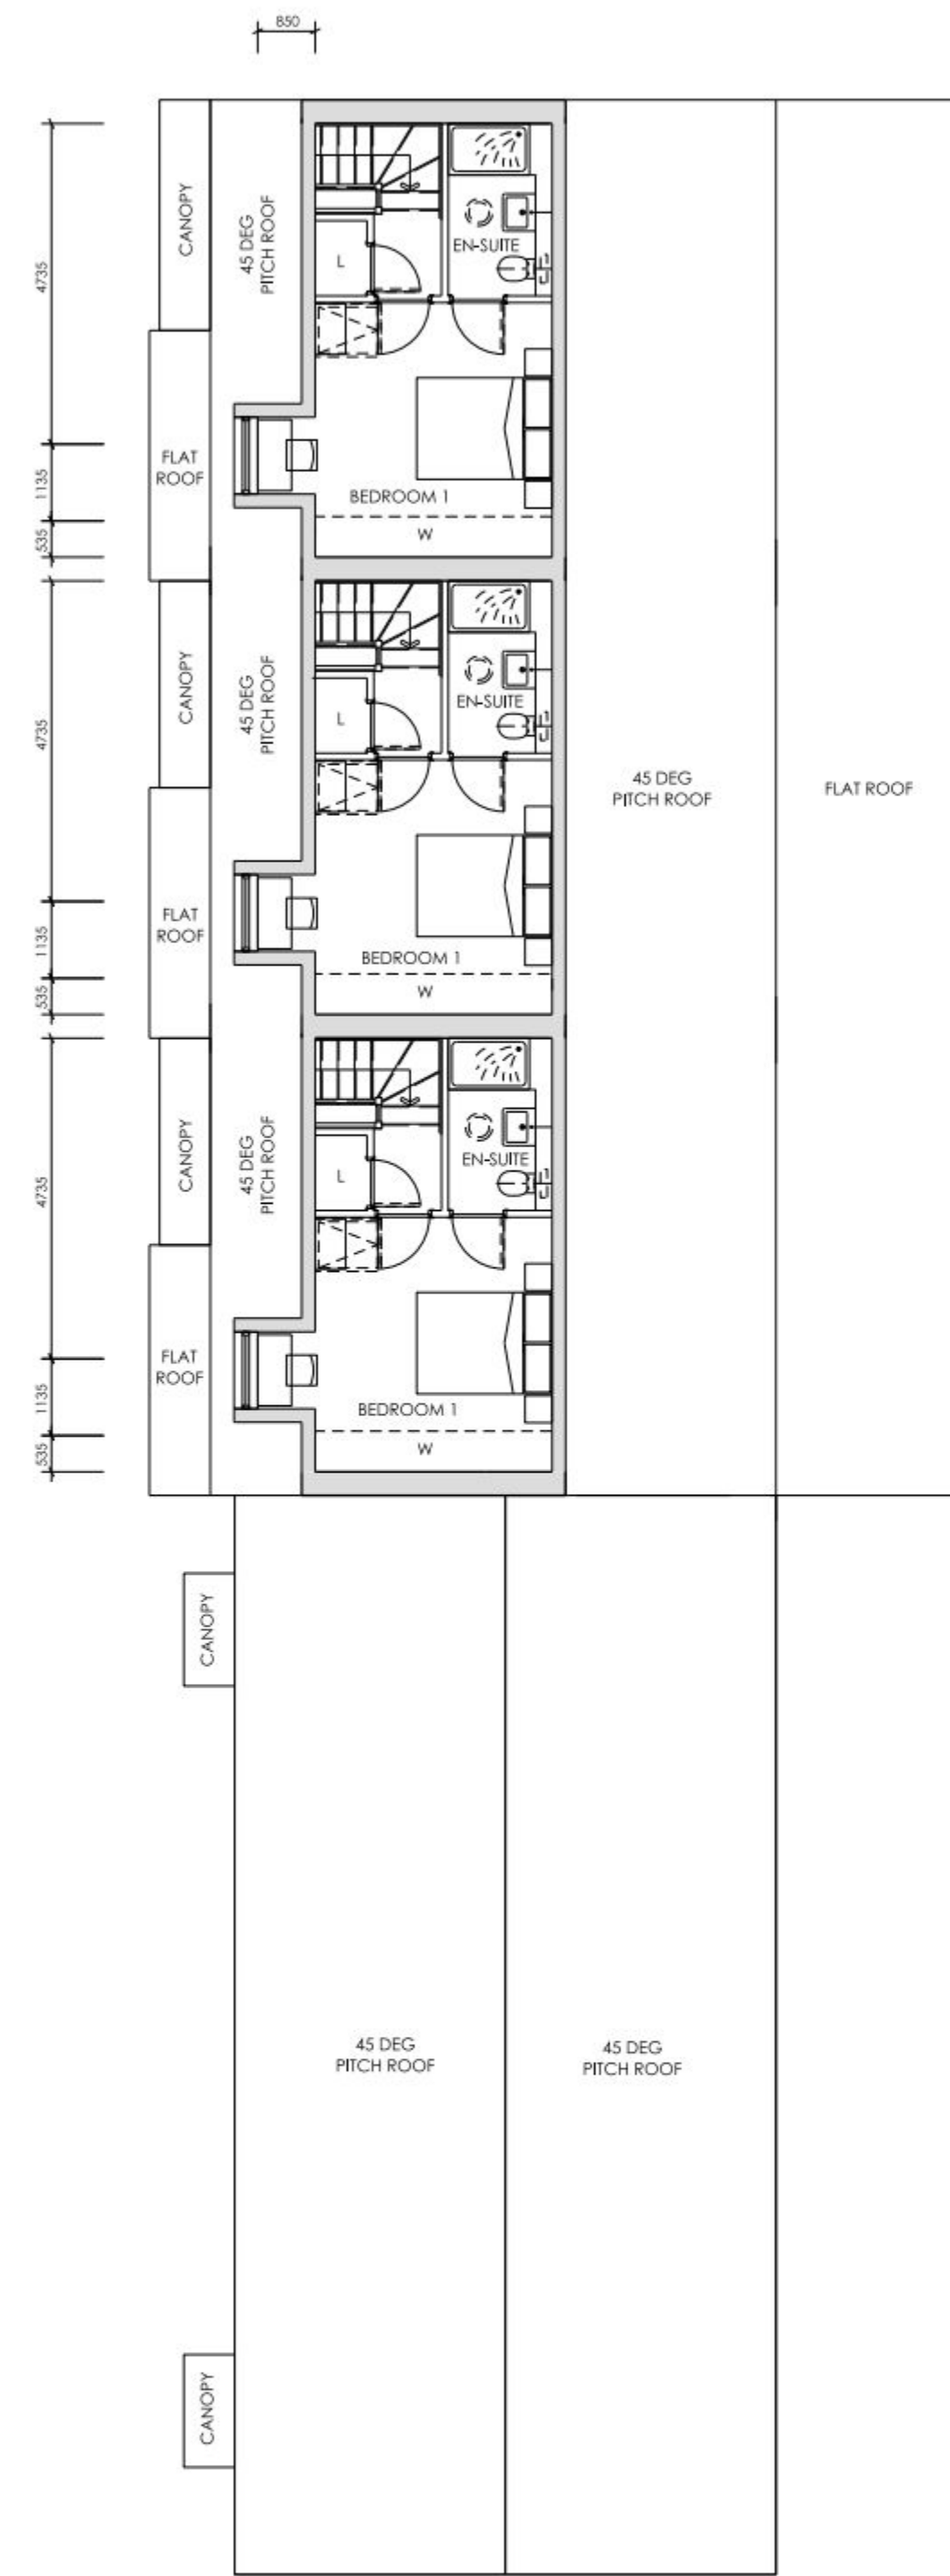


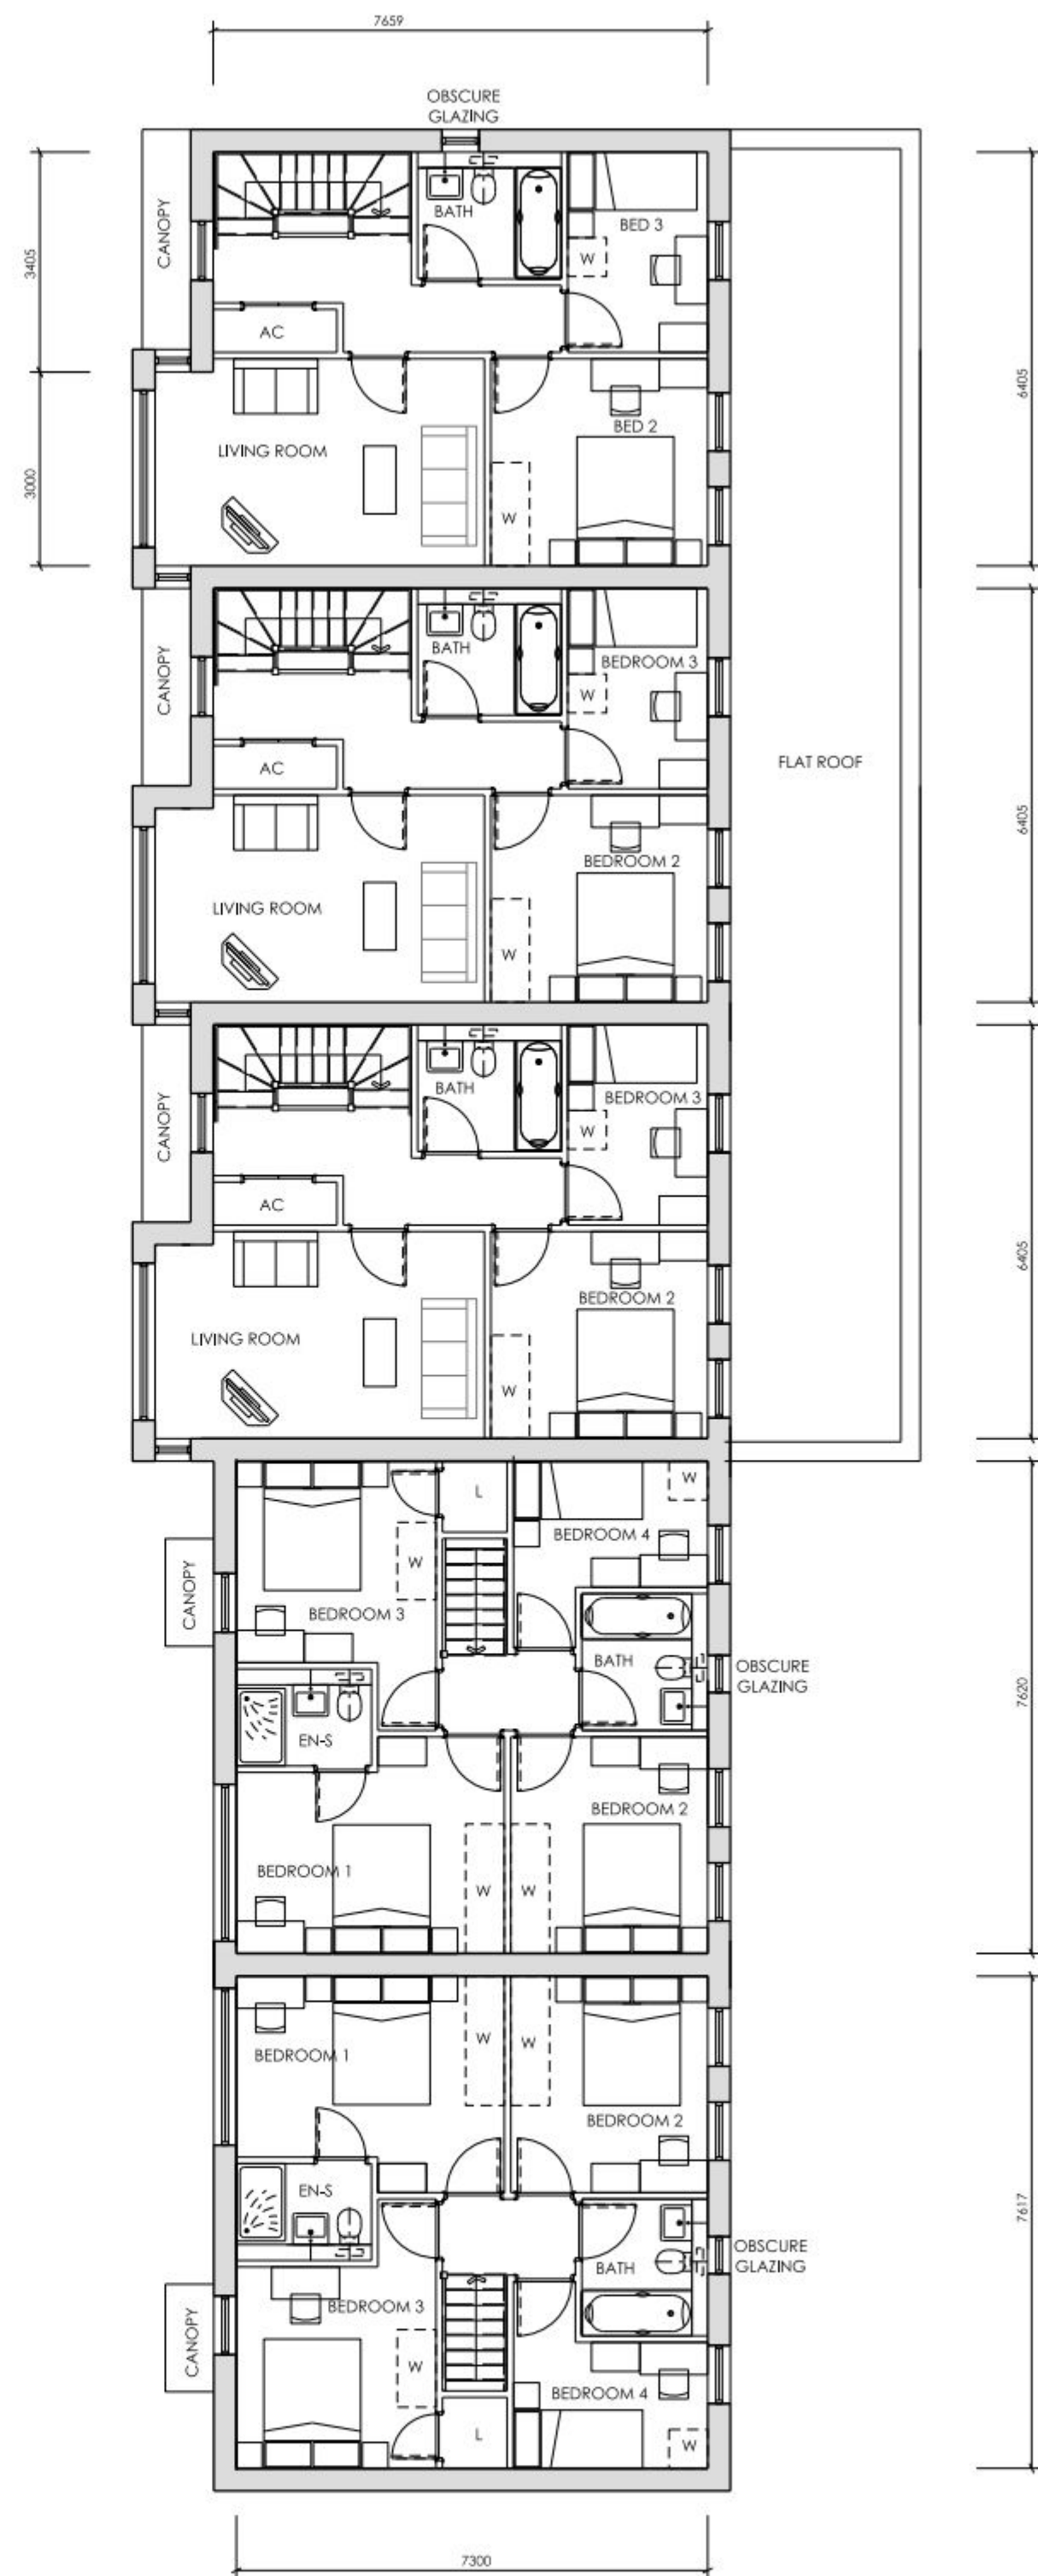

P2 - MG - JULY 2012 - MINOR INTERNAL AMENDMENTS TO FLOOR PLANS IN LINE WITH CLIENTS COMMENTS. WINDOW TO GABLE END OF PLOT 40 REMOVED. WINDOWS ADDED TO GROUND FLOOR GABLE END OF PLOT 44

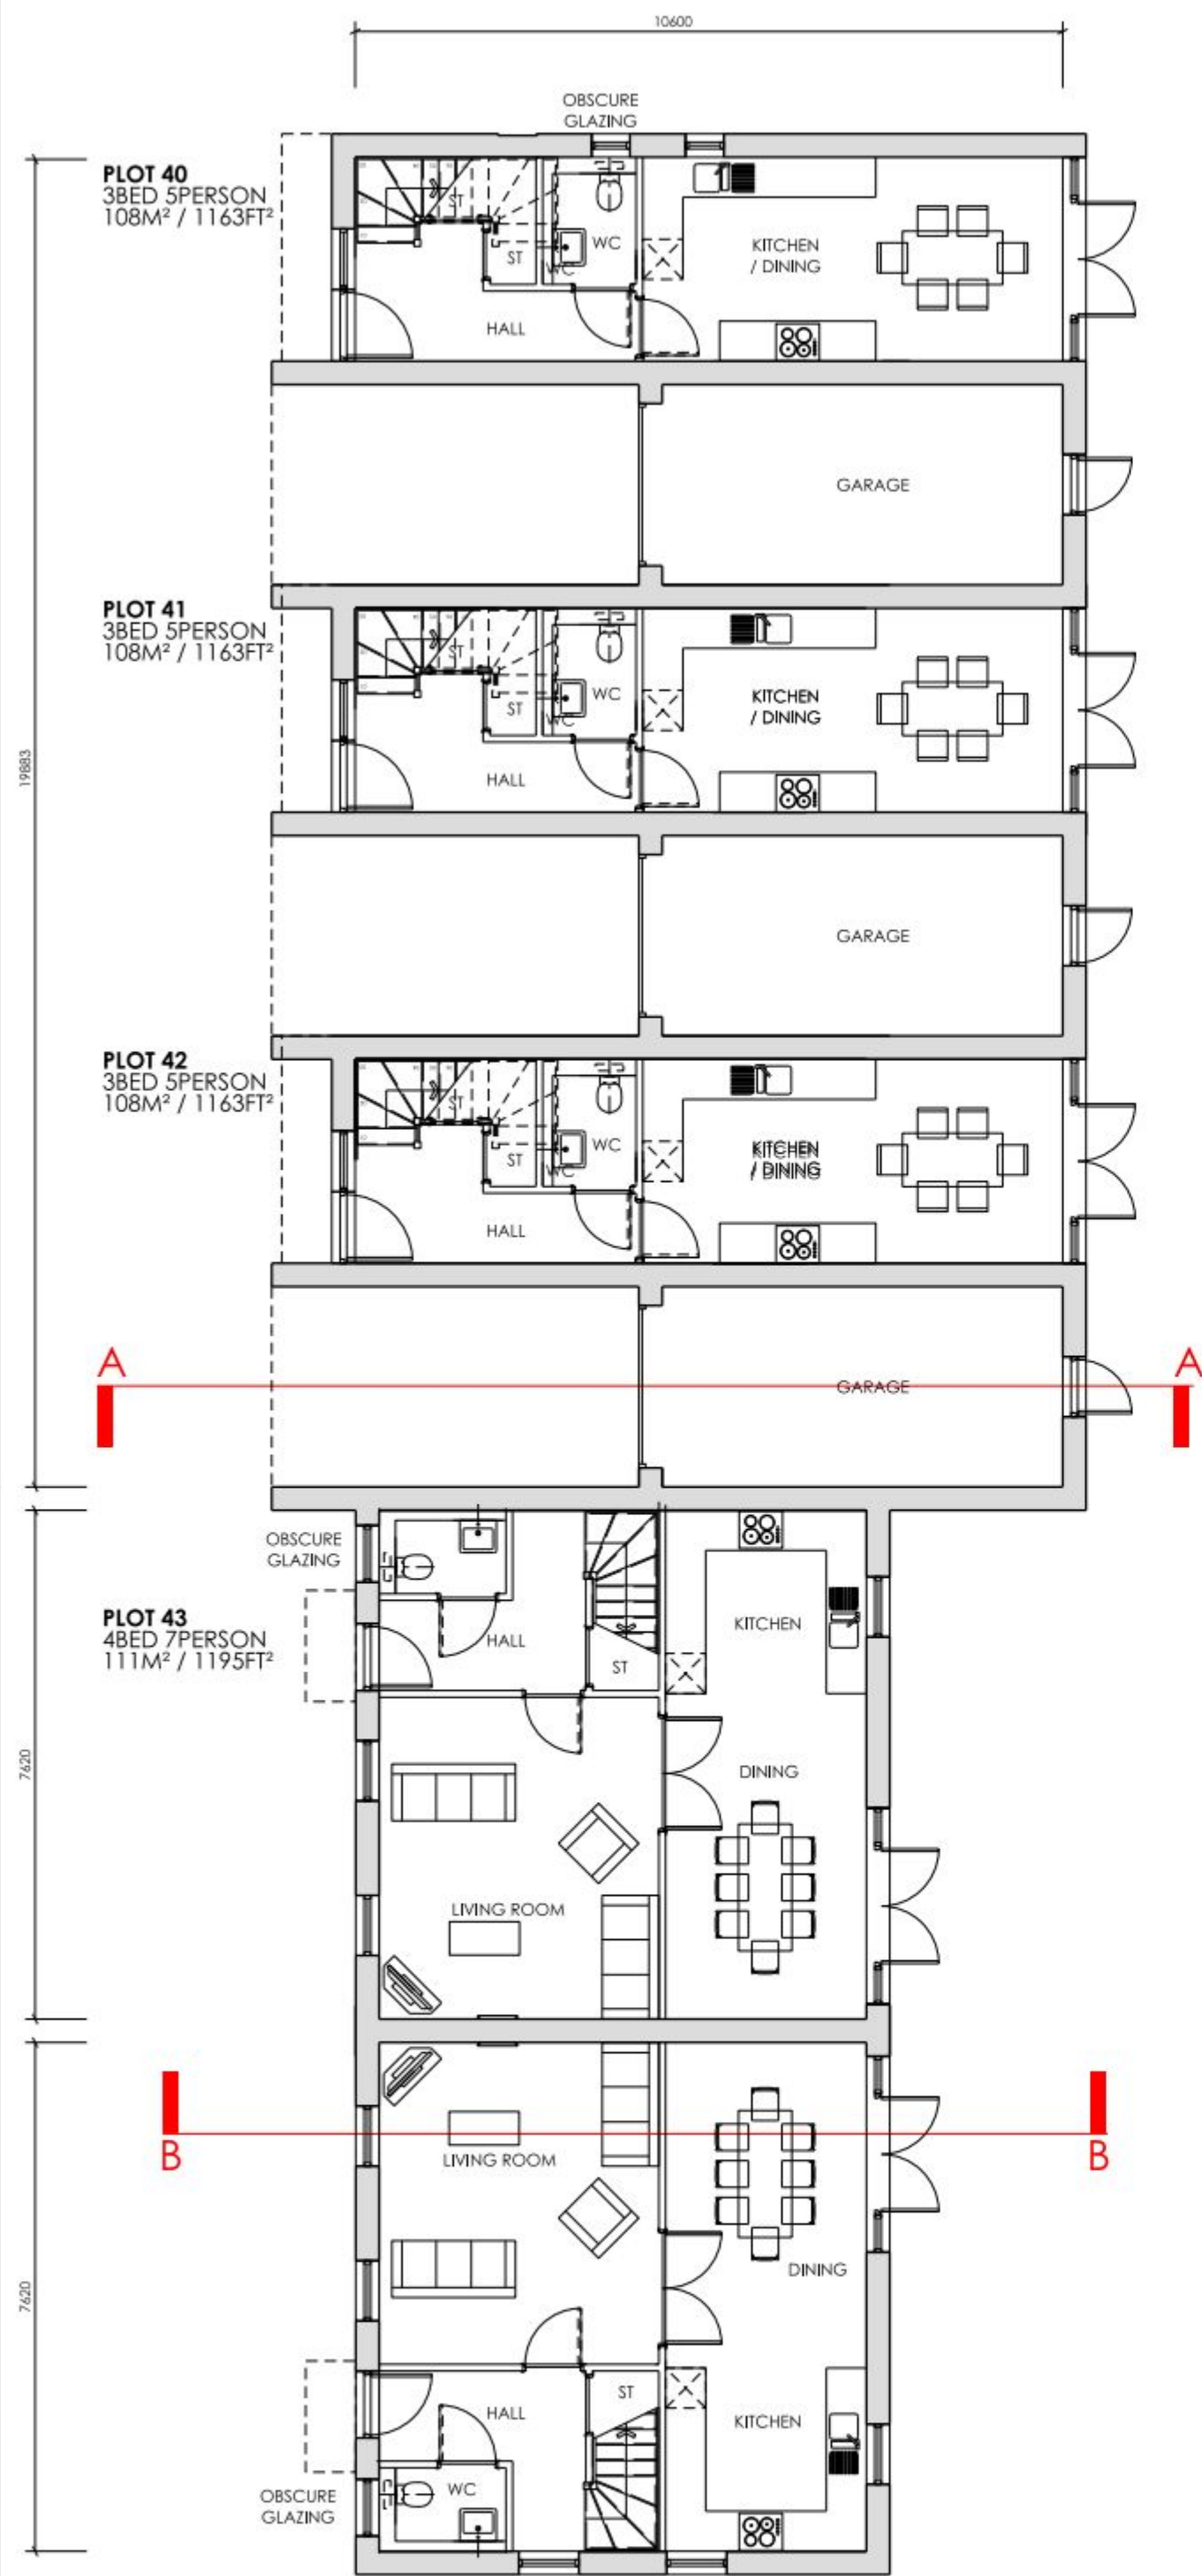