

REFUSE

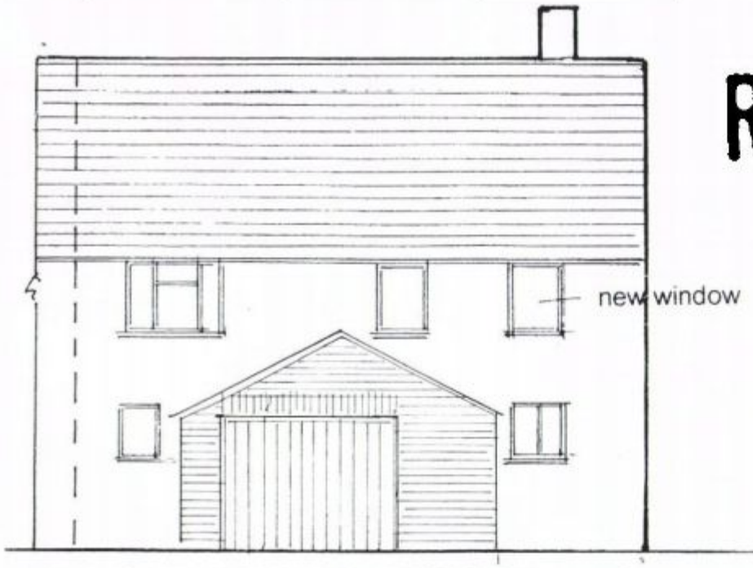


PROPOSED NORTH ELEVATION

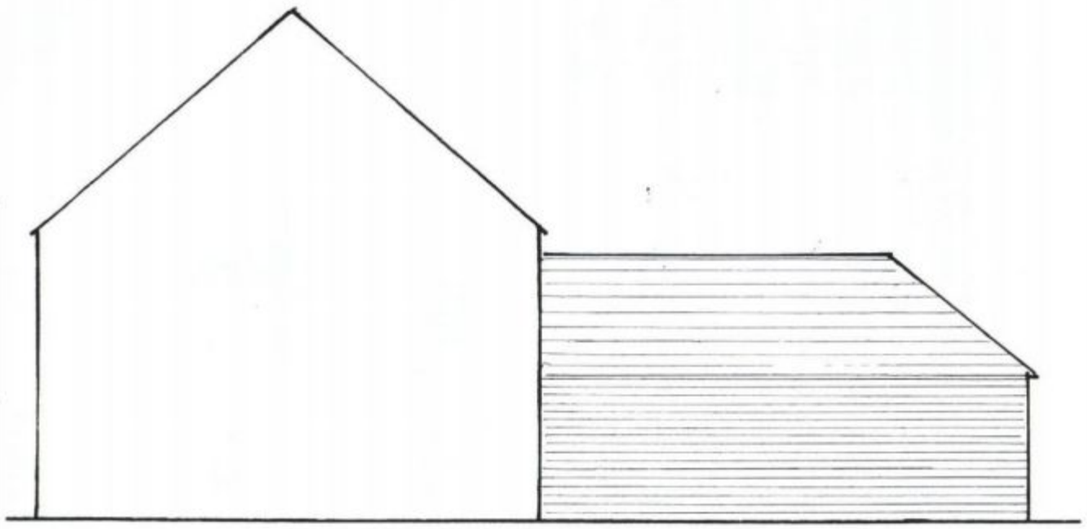

PROPOSED WEST ELEVATION



PROPOSED EAST ELEVATION

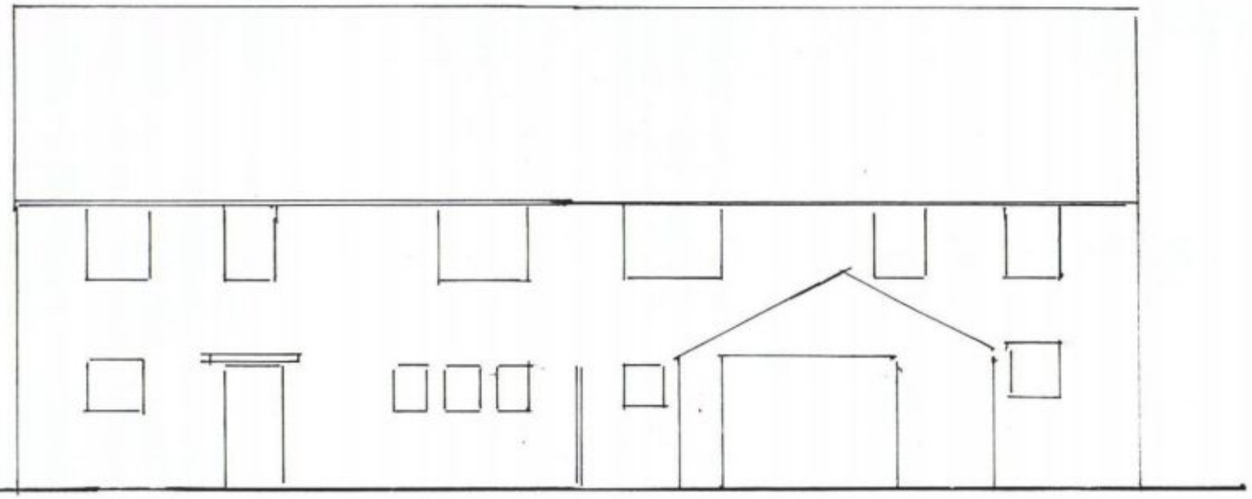

PROPOSED NORTH ELEVATION OF 31
WITH EXISTING ELEVATION OF NO 33

HAVANT BOROUGH COUNCIL
28 NOV 2011
RECEIVED

RIBA

Chartered Practice

John Groom Chartered Architect
32A High Street, Emsworth, Hampshire PO10 7AW
T 01243 372560 M 07780 997563
johngroom@freeuk.com
www.johngroomarchitect.co.uk

JOB: Proposed new single garage
LOCATION: 31 Park Crescent, Emsworth, PO10 7NT
DRG TITLE: Proposed elevations
SCALE: 1:100 DRAWN:
DRG NO: 10/258/4 DATE: 20 November 2011