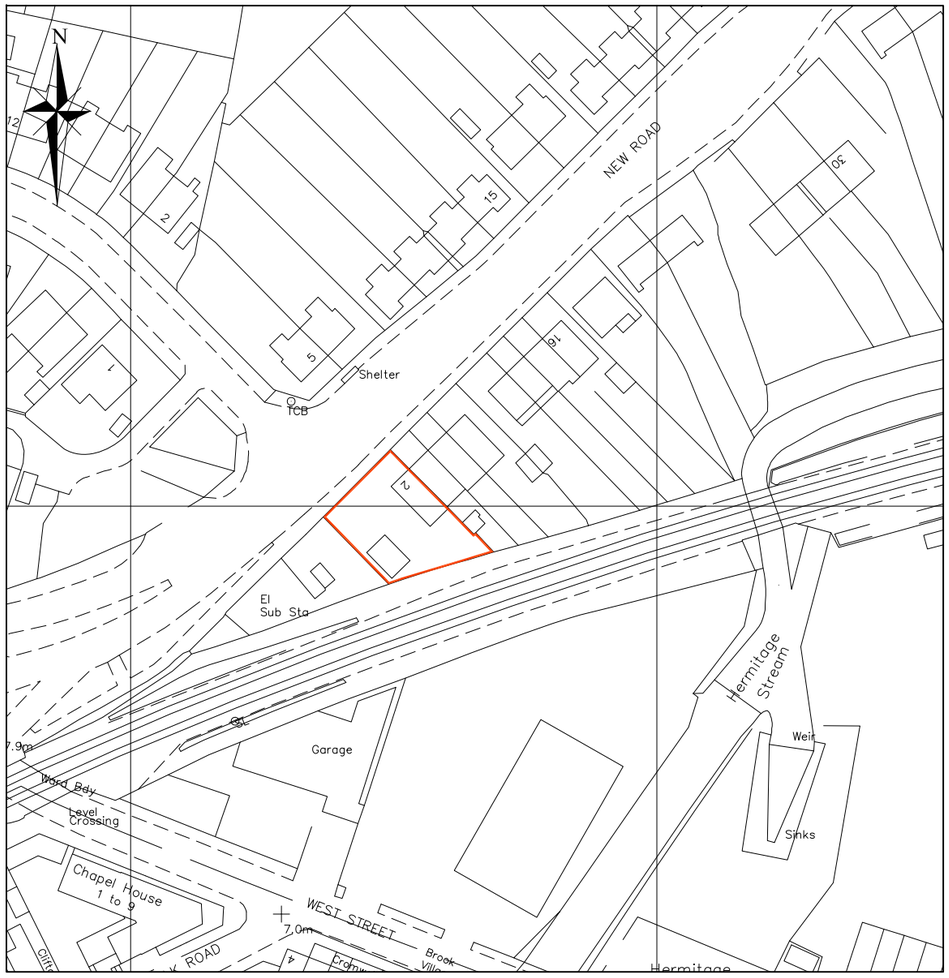

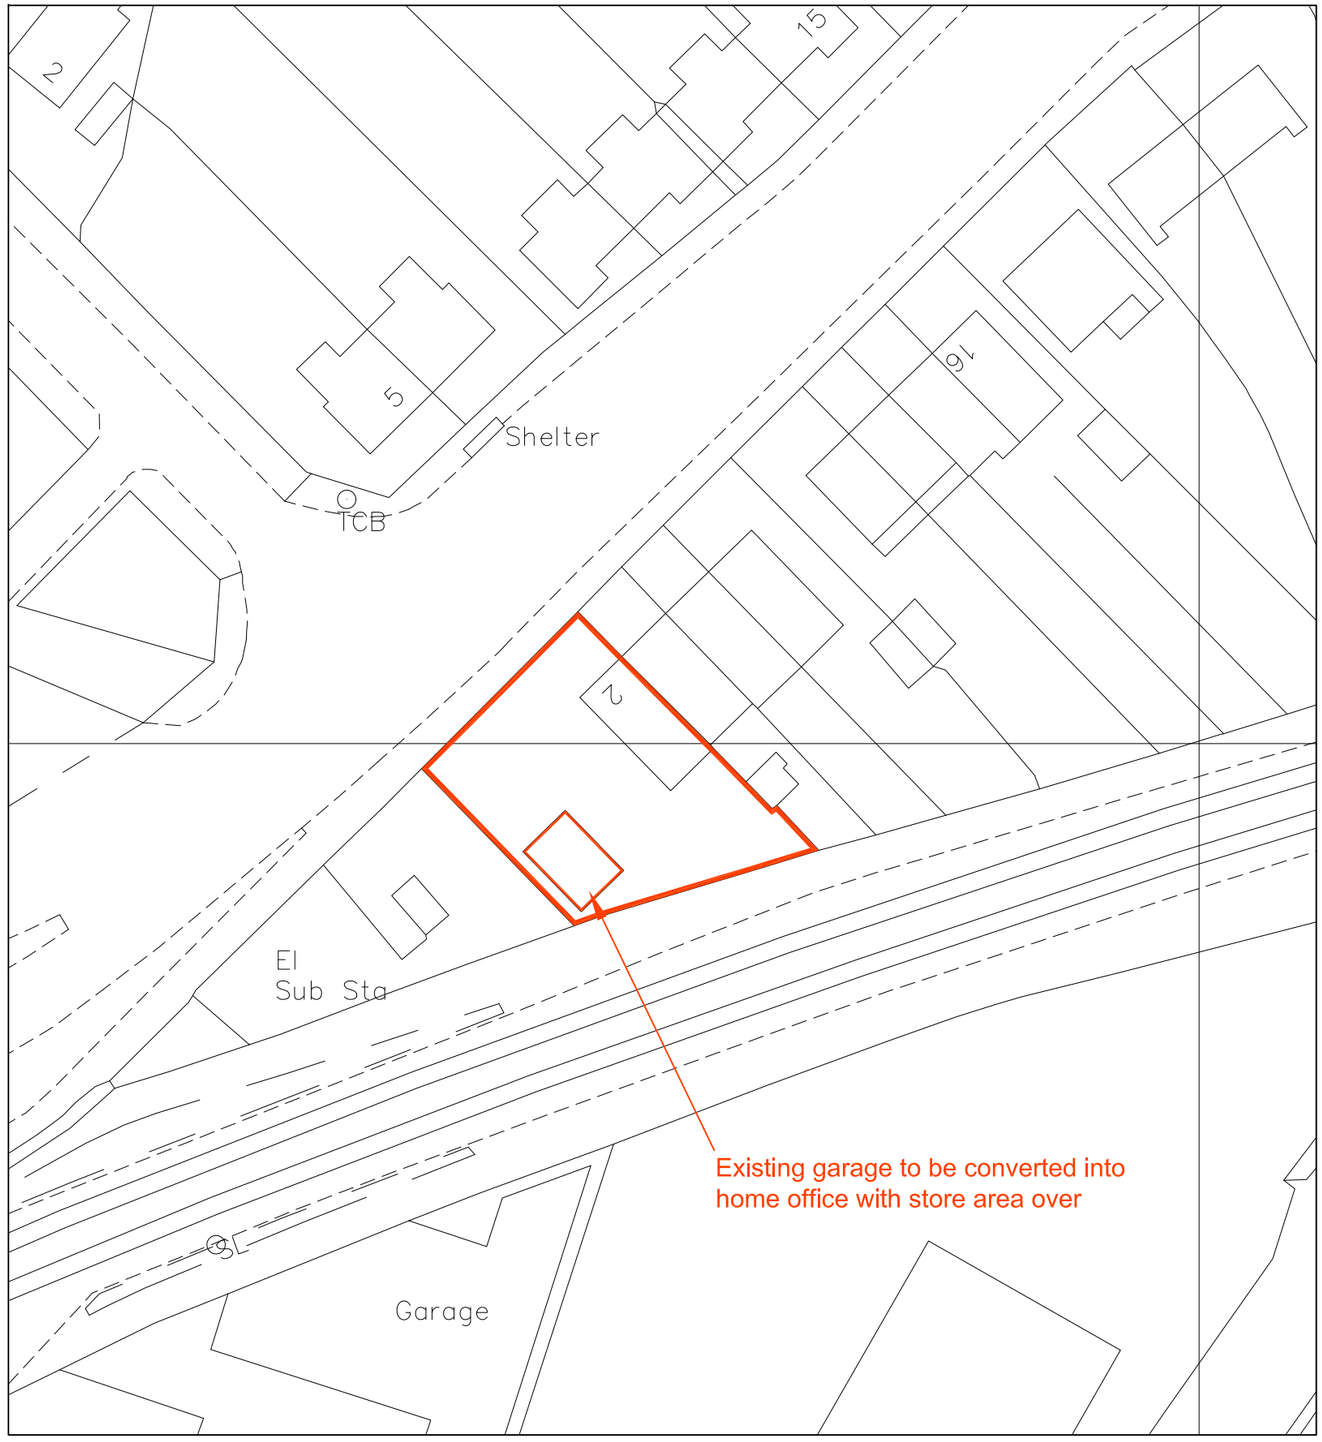

OS Serial No 01364136
Mapping supplied by:
Dome Mapping Services
17th January 2012

ACE DESIGNS
Architectural & Civil Engineering Design
143 Station Road, Liss, Hants. GU33 7AJ
Tel 01730 894988 Fax 01730 891165
e-mail:enquiries@acedesigns-ltd.co.uk
www.ace-designs.co.uk

Job Title: Proposed conversion and extension of existing garage to form home office and store	Client: Mr G Robinson	Scale: 1/1250:1/500@A3	Date: Jan 2012	Designed: GG
Drawing Title: Site and Block Plan		Drawn: ED	Checked: GG	Approved:
		Job No: 111102	Drawing No: 111102 / 01	Rev: