
REFUSE

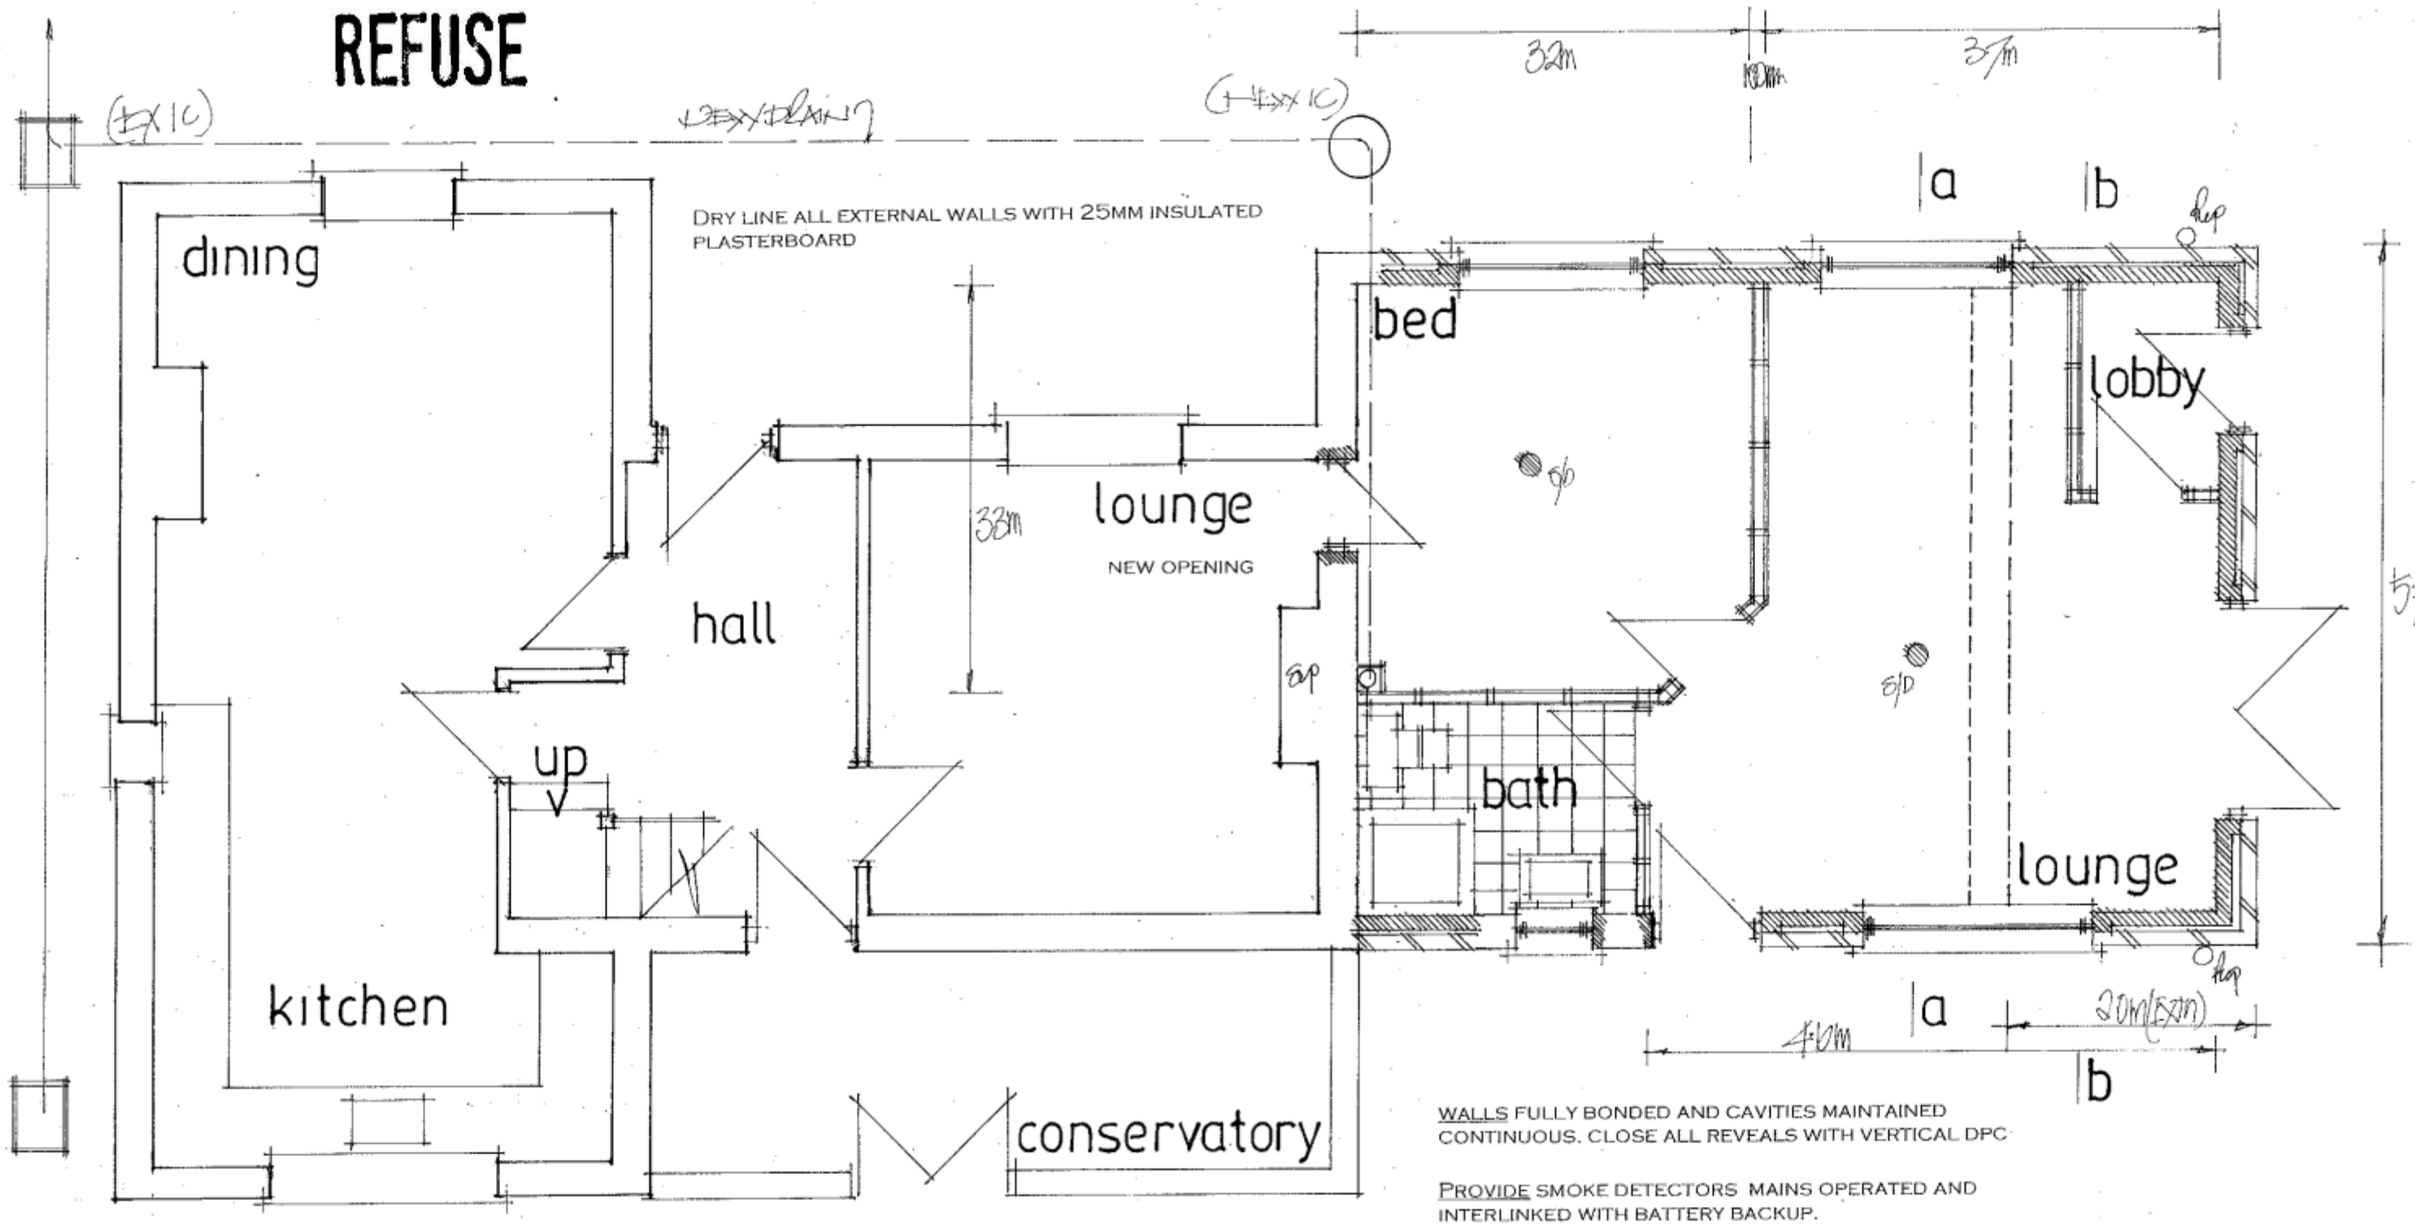

WALLS FULLY BONDED AND CAVITIES MAINTAINED CONTINUOUS. CLOSE ALL REVEALS WITH VERTICAL DPC

PROVIDE SMOKE DETECTORS MAINS OPERATED AND INTERLINKED WITH BATTERY BACKUP.

PROPOSED ALTERATIONS AND ADDITIONS.
THE SHAMBLES, SELSMORE ROAD, HAYLING ISLAND, HANTS.
FOR MR S. DYMOCK.

date july 2011
scale 1:50

NOTE CHECK ALL MEASUREMENTS ON SITE PRIOR TO THE COMMENCEMENT OF WORK.

PETER J. WALKER MRICS
CHARTERED SURVEYOR
182 SEAFRONT, HAYLING ISLAND, HANTS
PO11 9 AN

TEL: 02392 467571