
PERMIT

PETER J. WALKER MRICS
CHARTERED SURVEYOR
182 SEAFRONT, HAYLING ISLAND, HANTS
PO11 9 AN

TEL: 02392 467571

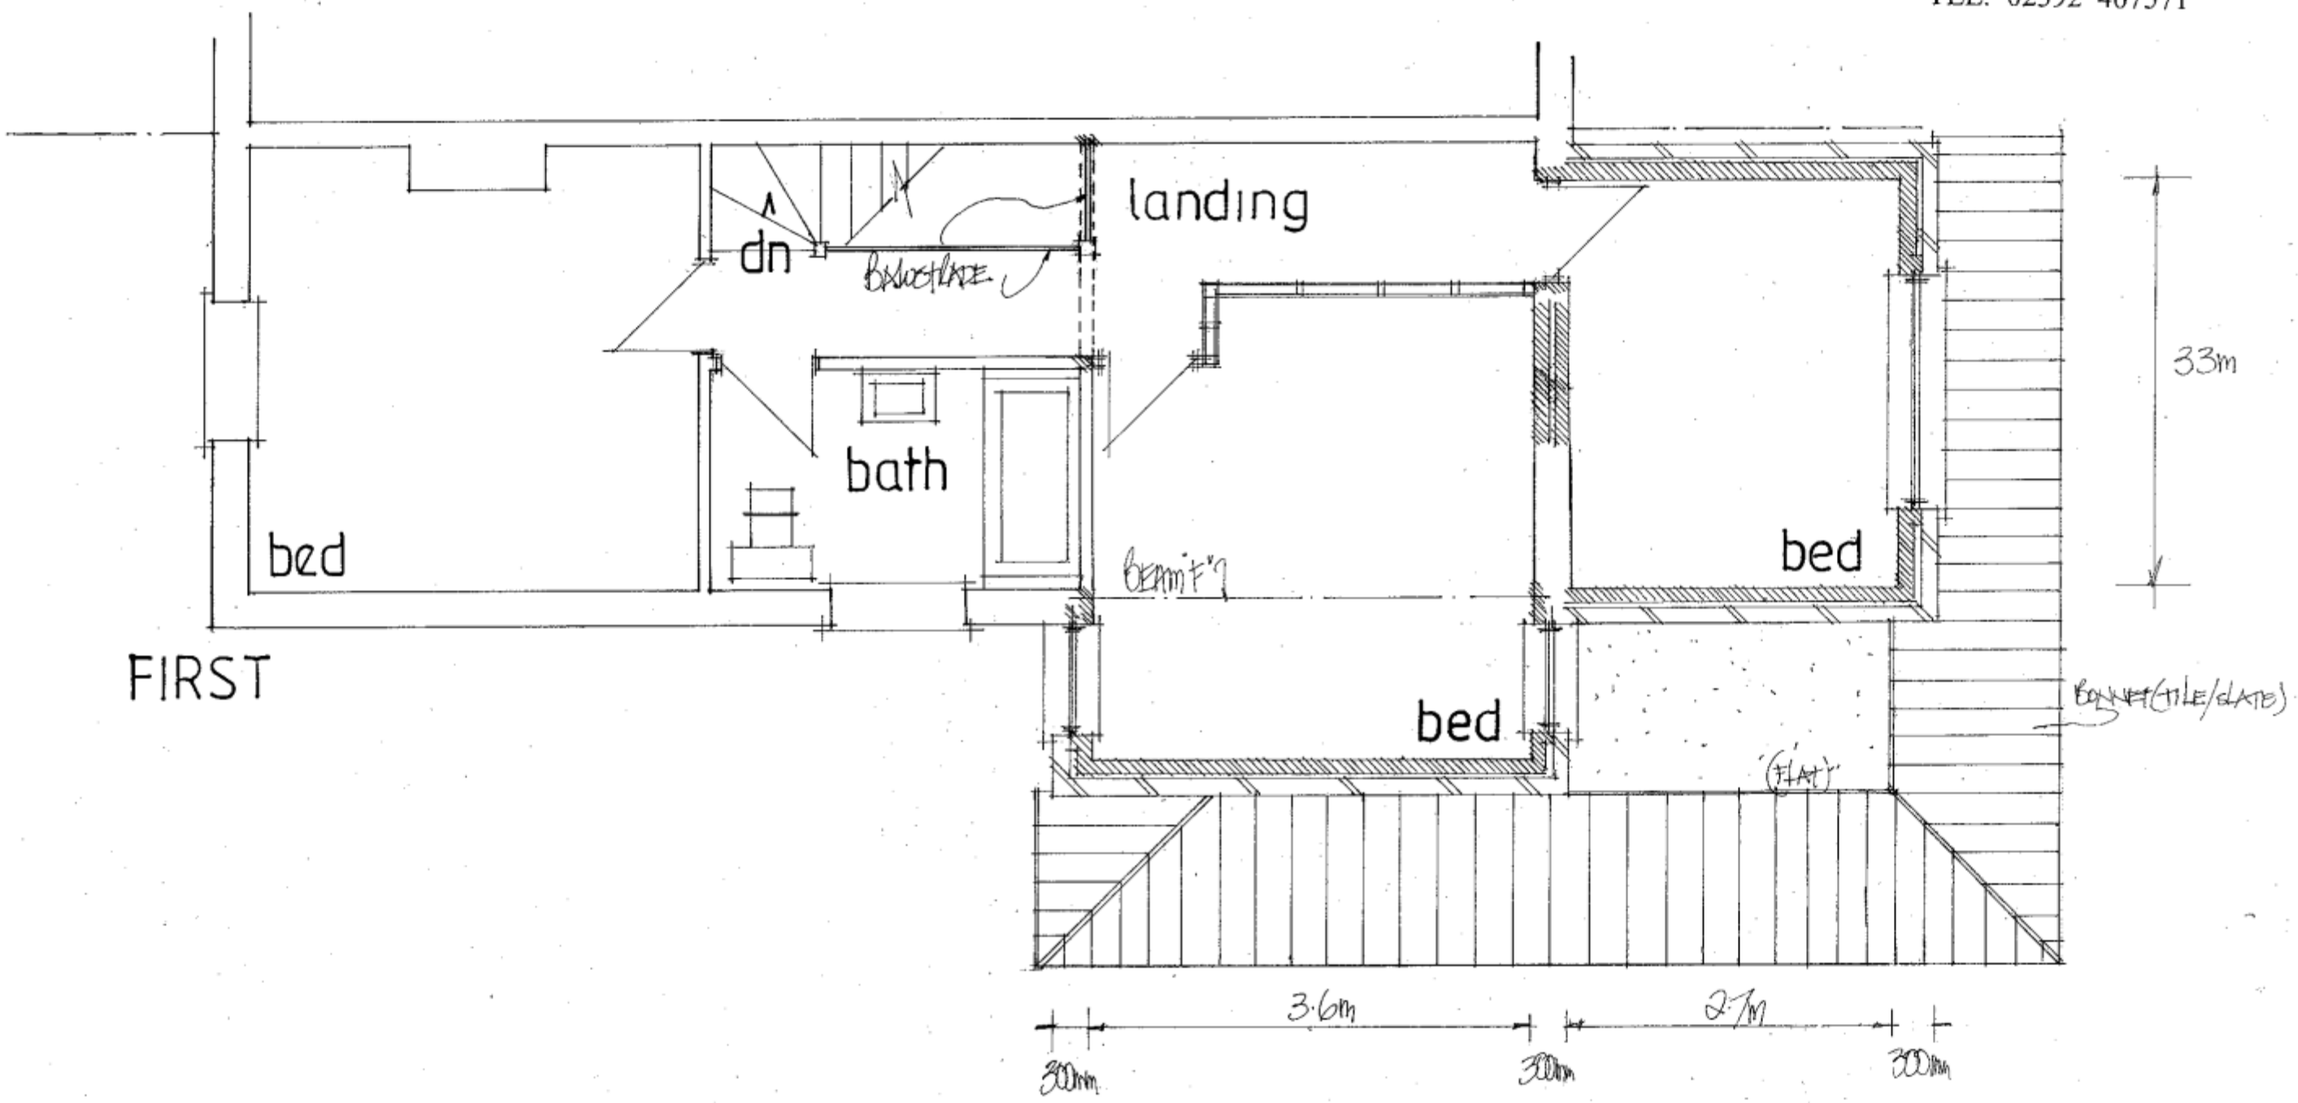

PROPOSED ADDITIONS TO 12, NORTHNEY ROAD, HAYLING ISLAND, HANTS.

FOR A. SKINNER & K. WARD

FIRST FLOOR PROPOSED

date sept 2011
scale 1·50