REFUSE

PROPOSED TWO STOREY SIDE ADDITION.
8, PARK ROAD, PURBROOK, HANTS.
FOR MR & MRS B.J.QUANCE.

PROPOSED GROUND FLOOR

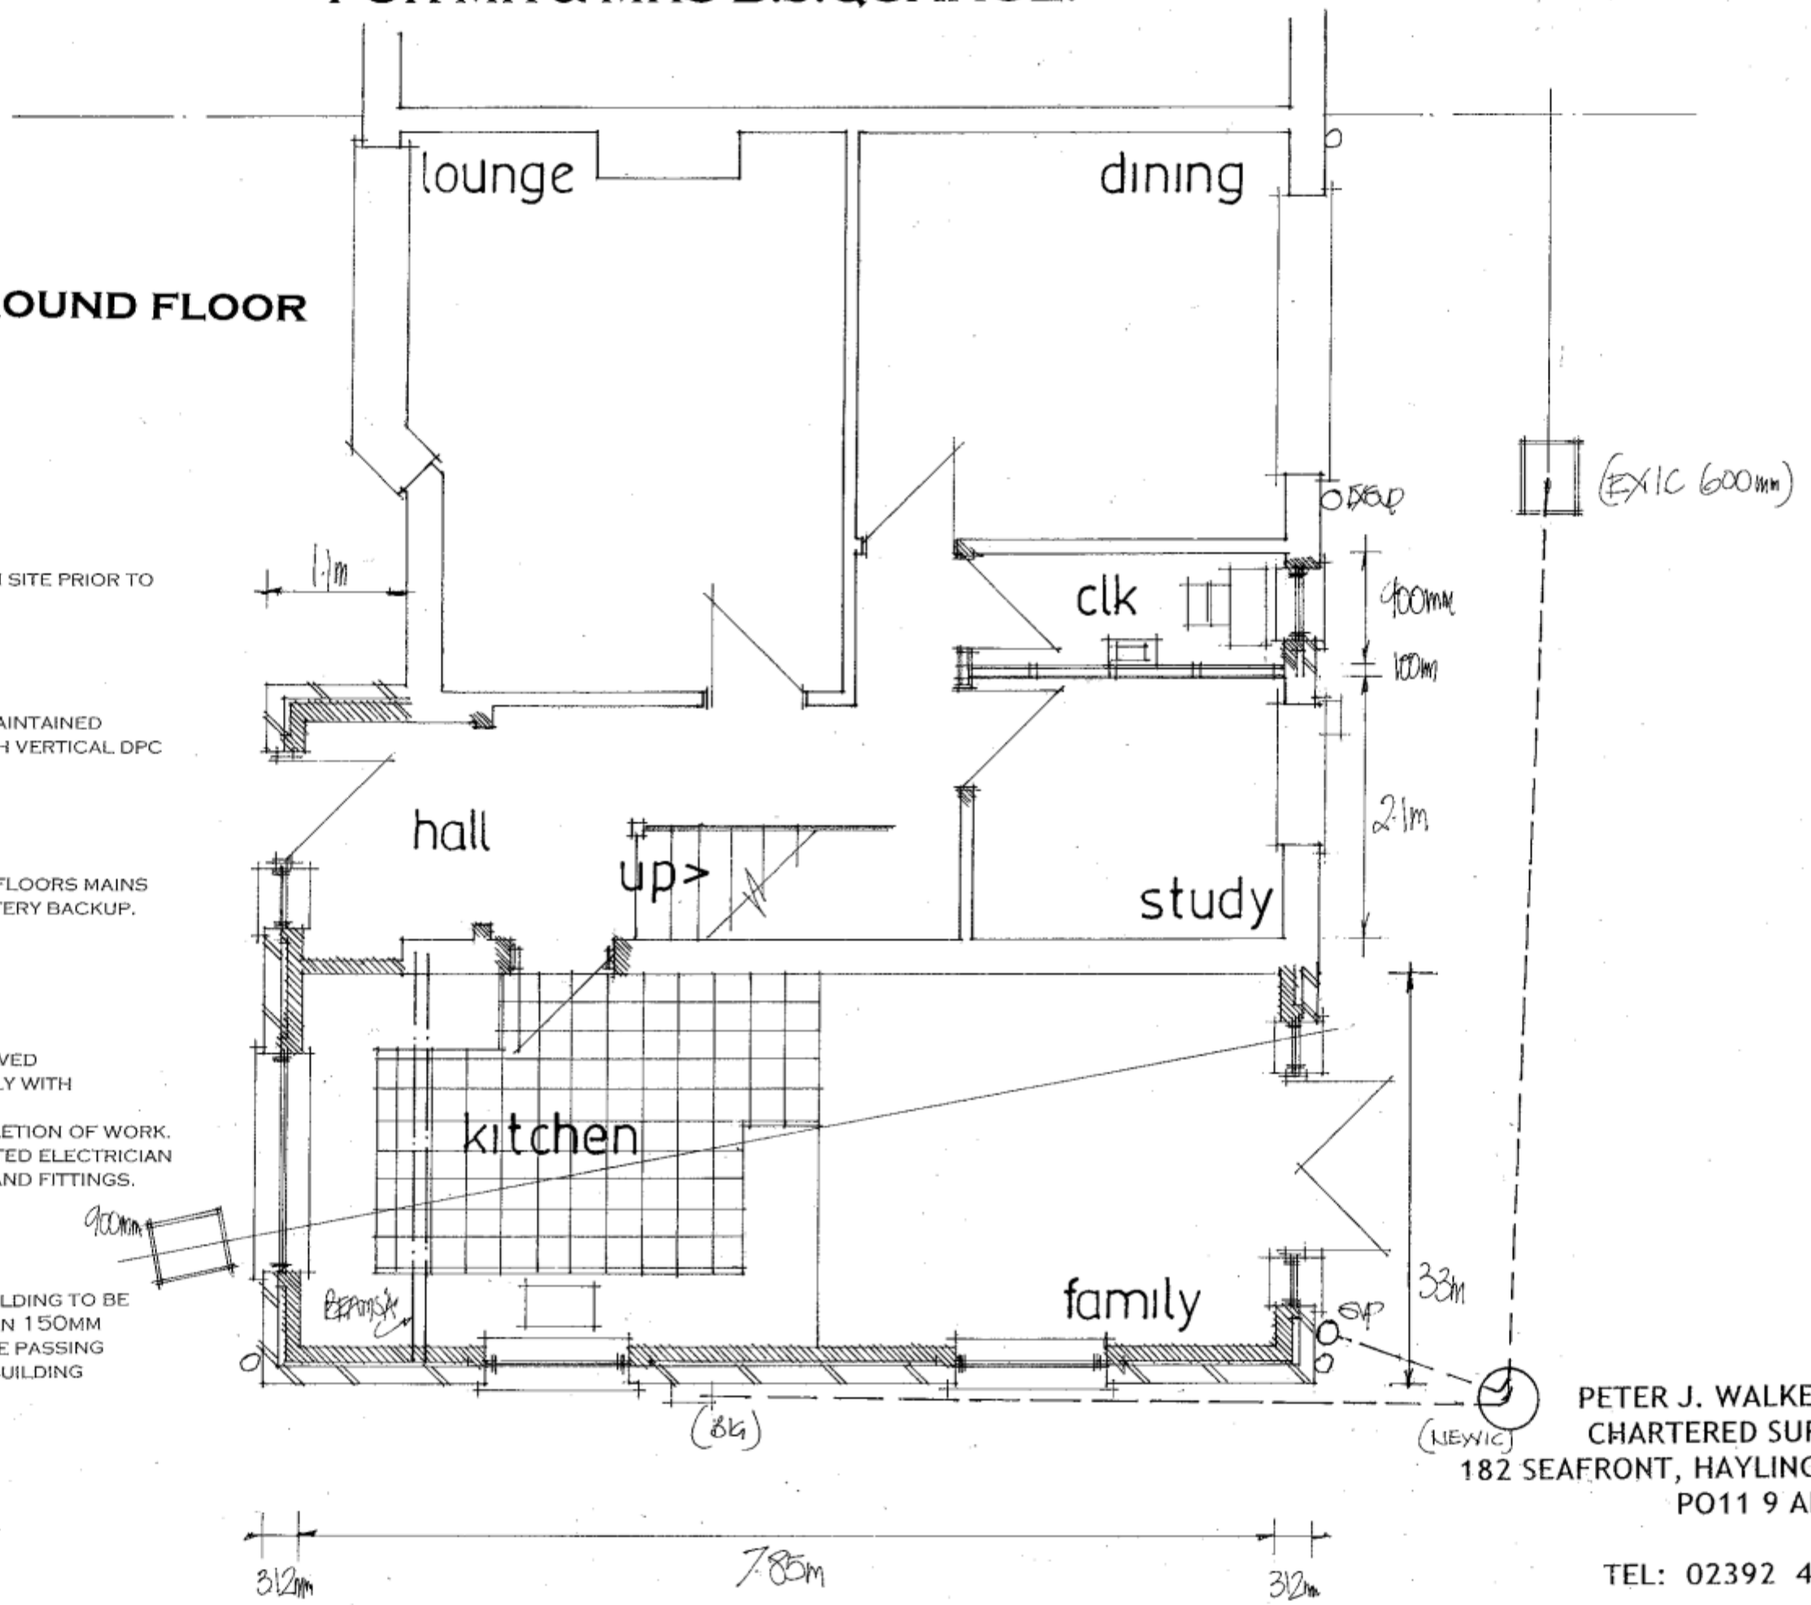

NOTE CHECK ALL MEASUREMENTS ON SITE PRIOR TO THE COMMENCEMENT OF WORK.

WALLS FULLY BONDED AND CAVITIES MAINTAINED CONTINUOUS, CLOSE ALL REVEALS WITH VERTICAL DPC AND INSULATED CAVITY CLOSERS.

PROVIDE SMOKE DETECTORS TO BOTH FLOORS MAINS OPERATED AND INTERLINKED WITH BATTERY BACKUP.

ELECTRICAL INSTALLATION BY APPROVED CERTIFICATED ELECTRICIAN TO COMPLY WITH APPROVED DOCUMENT P.
CERTIFICATE TO BE ISSUED ON COMPLETION OF WORK.
BY COMPETENT APPROVED CERTIFICATED ELECTRICIAN
USE ENERGY EFFICIENT LIGHT BULBS AND FITTINGS.

NOTE EXISTING DRAIN UNDER THE BUILDING TO BE EXPOSED AND TESTED AND ENCASED IN 150MM CONCRETE WITH LINTELS OVER WHERE PASSING THROUGH FOUNDATIONS. ALL TO LA BUILDING CONTROL APPROVAL ON SITE.

date oct 2011
scale 1·50

PETER J. WALKER MRICS
CHARTERED SURVEYOR
182 SEAFRONT, HAYLING ISLAND, HANTS
PO11 9 AN

TEL: 02392 467571