PERMIT

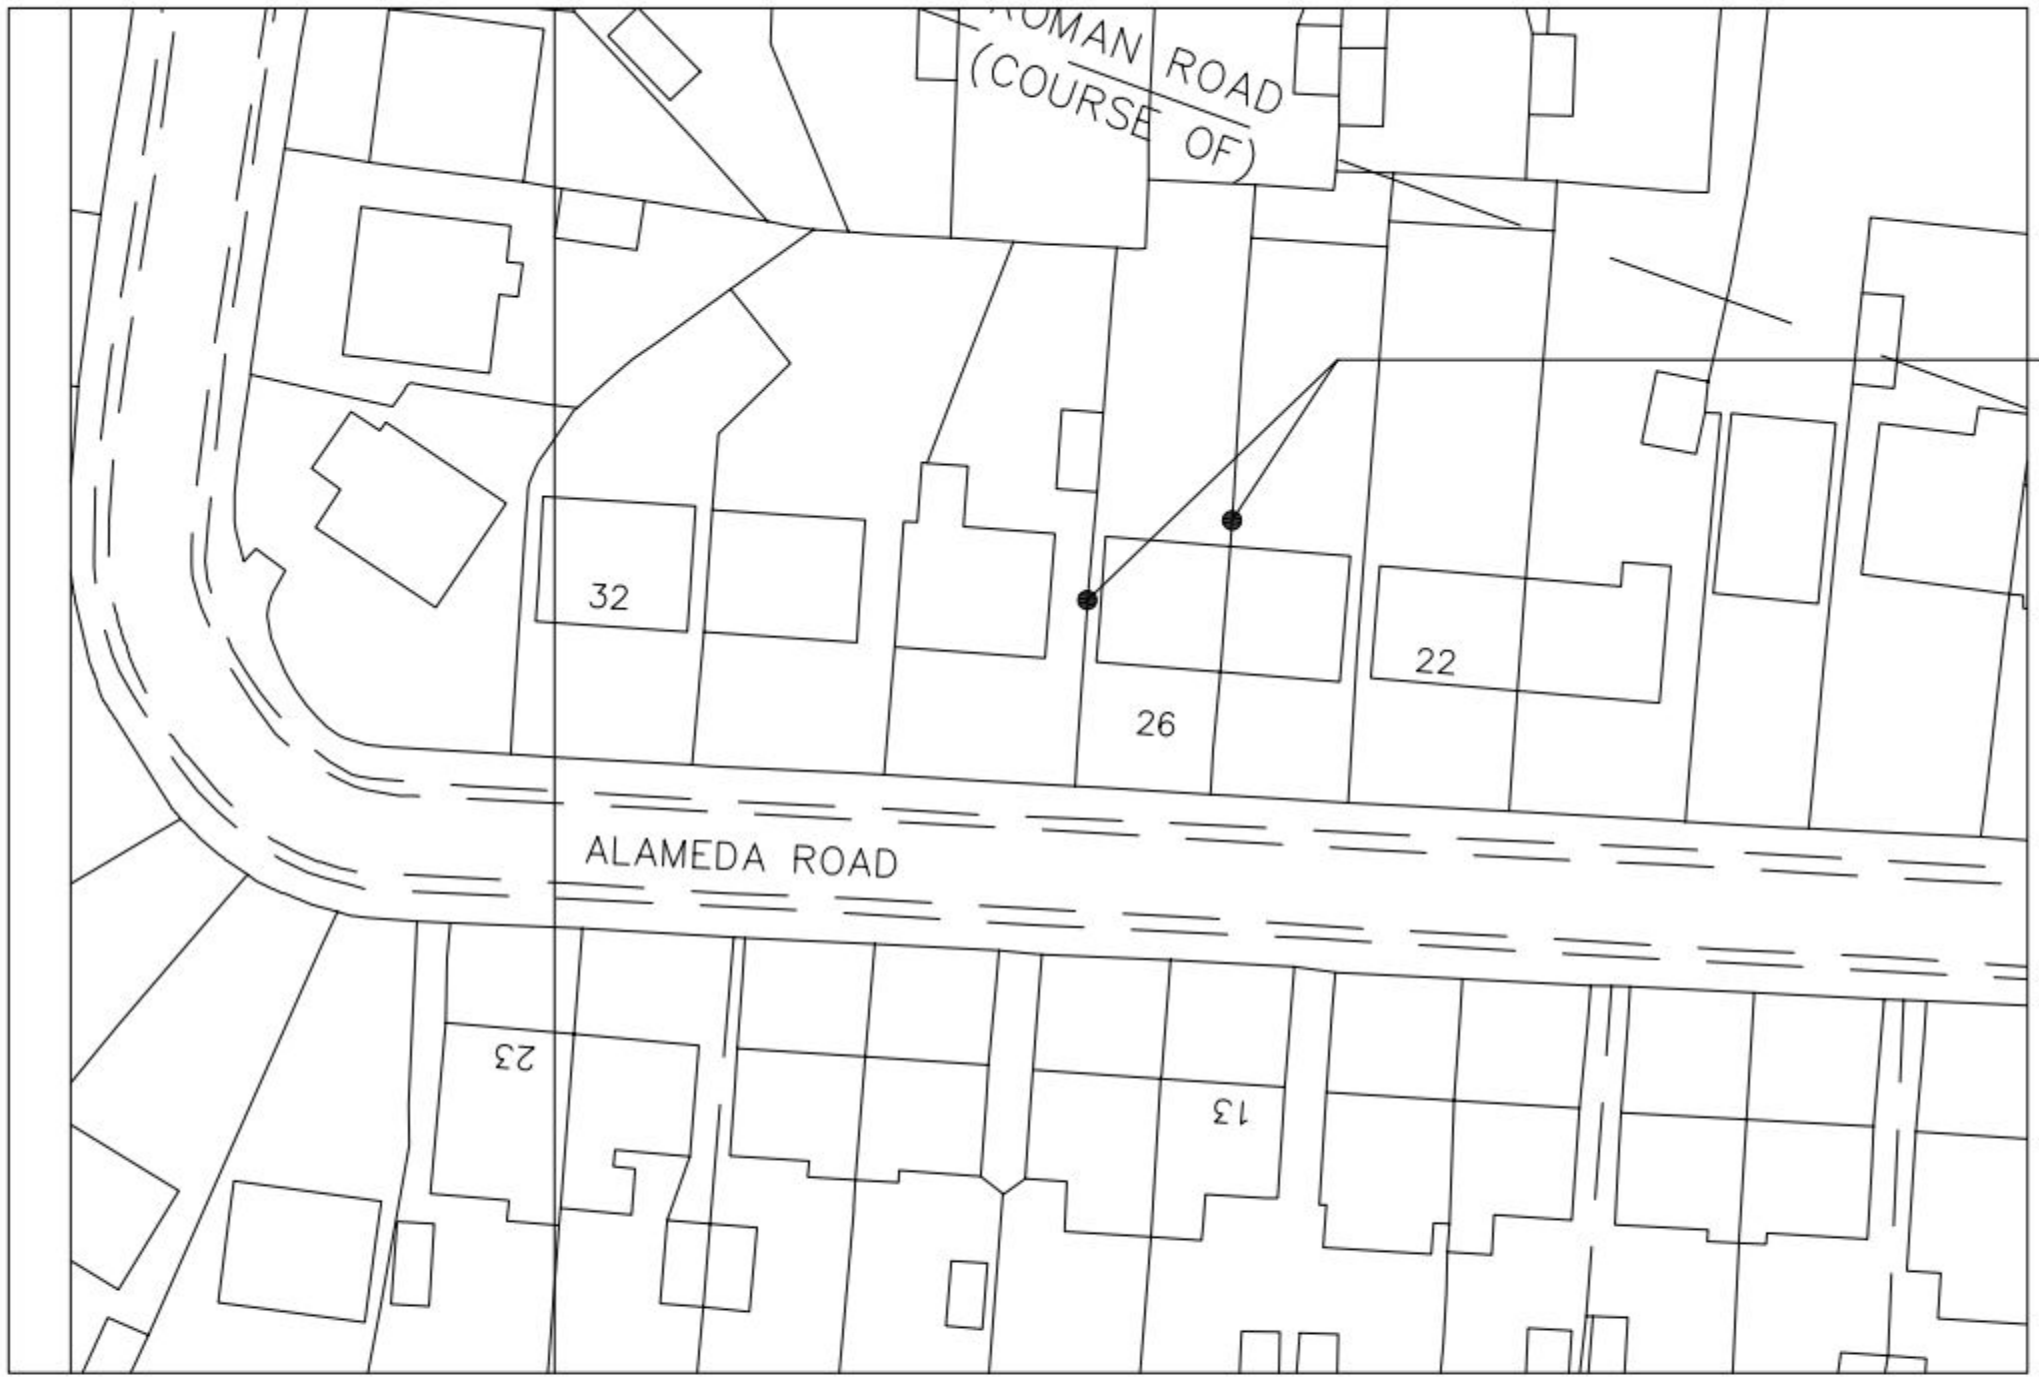

Site Block Plan 1:500

© Crown Copyright 2010
Ordnance Survey Ref: adha_00018000.

Please note:
This drawing is for planning application purposes only. It is not to be used for construction

Artisan Designs Ltd.

Brow View
Closewood Road
Denmead
PO7 6JD

T : 02380 982 598
office@artisandesigns.co.uk
www.artisandesigns.co.uk

REVISION	DATE	DRAWN	CHECKED	NOTES

DRAWN	CHECKED	DRAWING NUMBER	DATE	SCALE
JL	AS	095244 - 007	18th Oct 2010	1:50 @A3

CLIENT: Ms L Wright

TITLE: 26 Alameda Road
Waterlooville
PO7 5HD

PLANNING CONTROL REFERENCE | SHEET