
PETER J. WALKER MRICS
CHARTERED SURVEYOR
182 SEAFRONT, HAYLING ISLAND, HANTS
PO11 9 AN

TEL: 02392 467571

EXISTING GROUND FLOOR

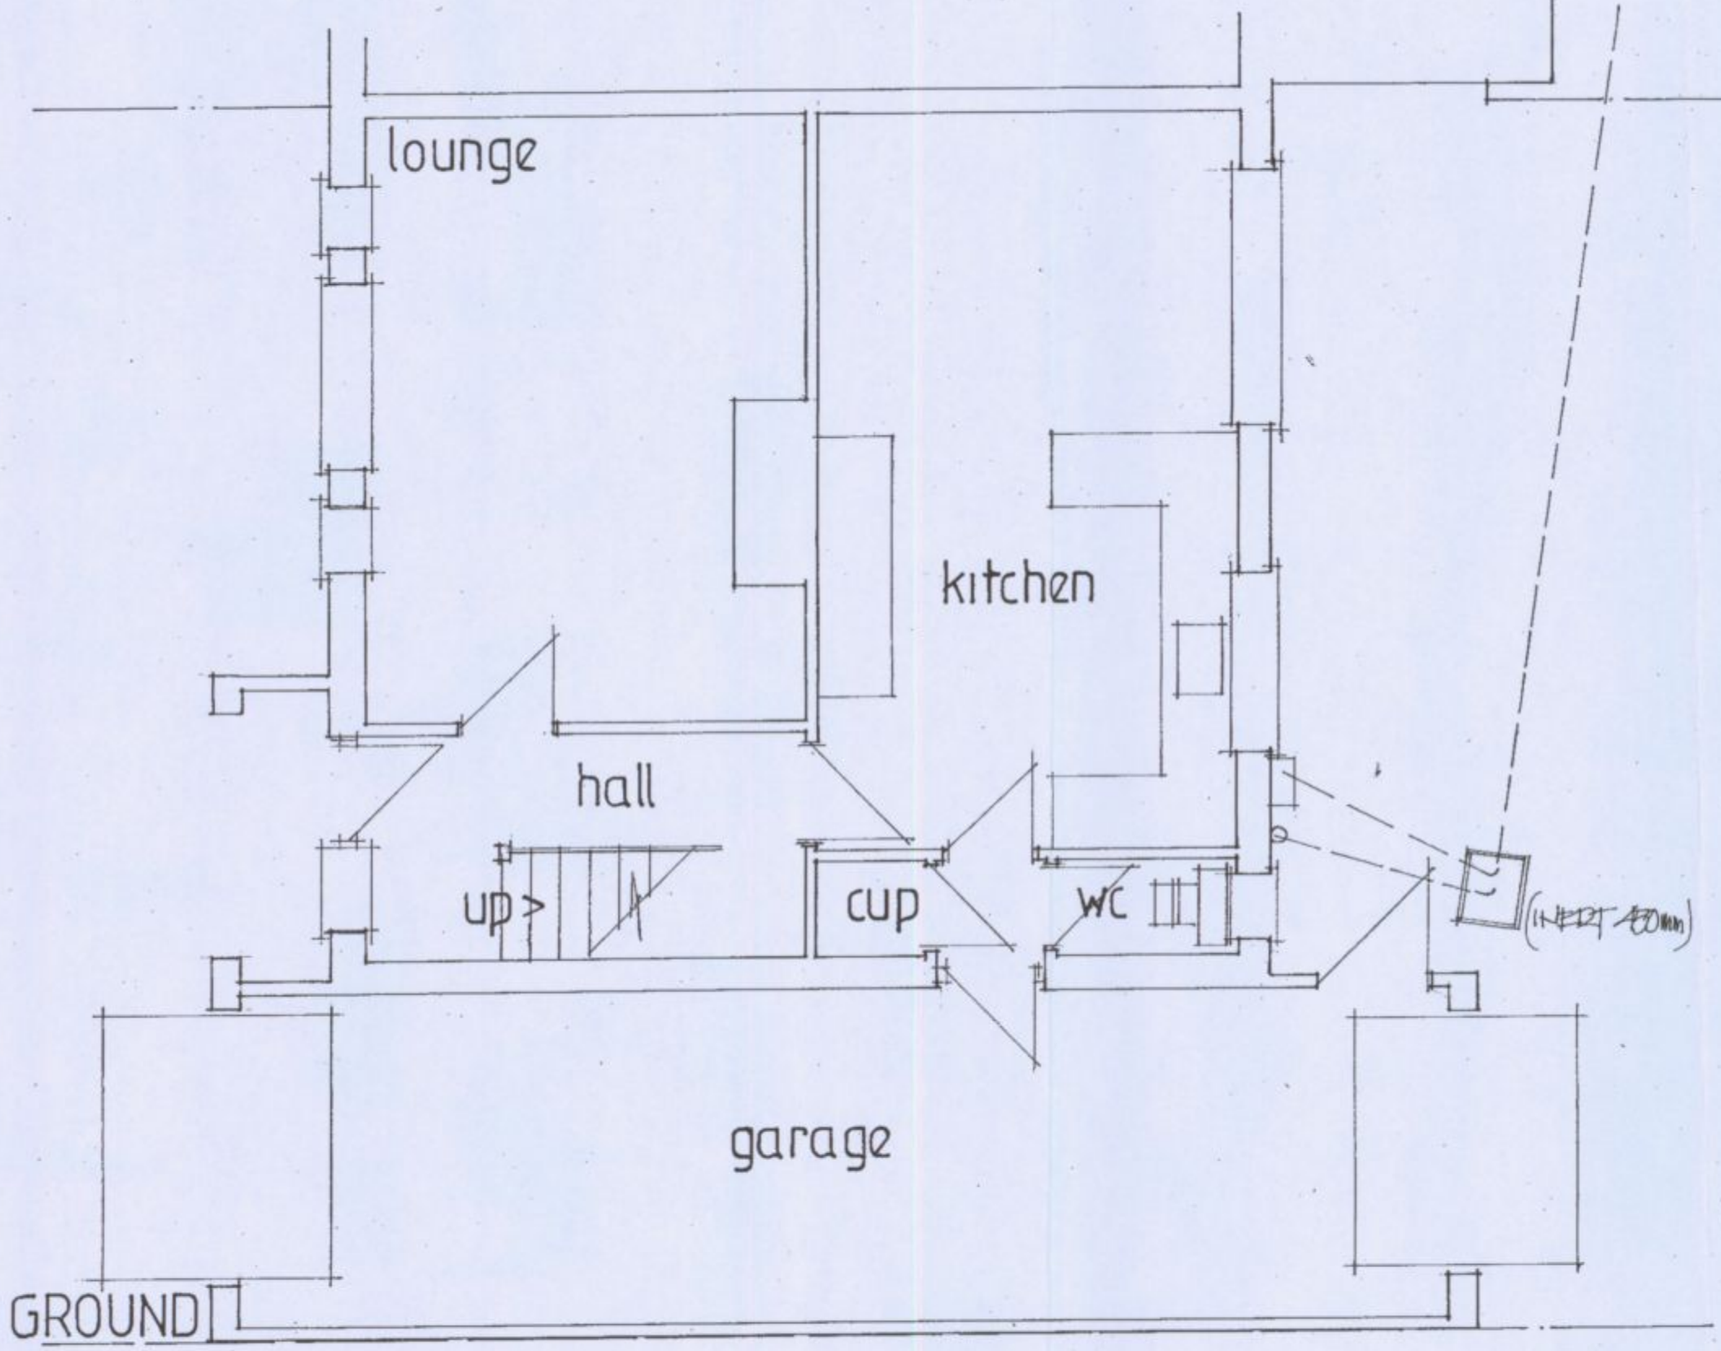

B.O.H. PERMIT

PROPOSED SINGLE STOREY REAR ADDITION
68, BOSMERE GARDENS, EMSWORTH, HANTS.
FOR MR M. GLEESON.

date mar 2010
scale 1:50