ADDITIONAL INFORMATION

PERMIT

HAVANT BOROUGH COUNCIL
DEVELOPMENT CONTROL
07 JUL 2010
RECEIVED

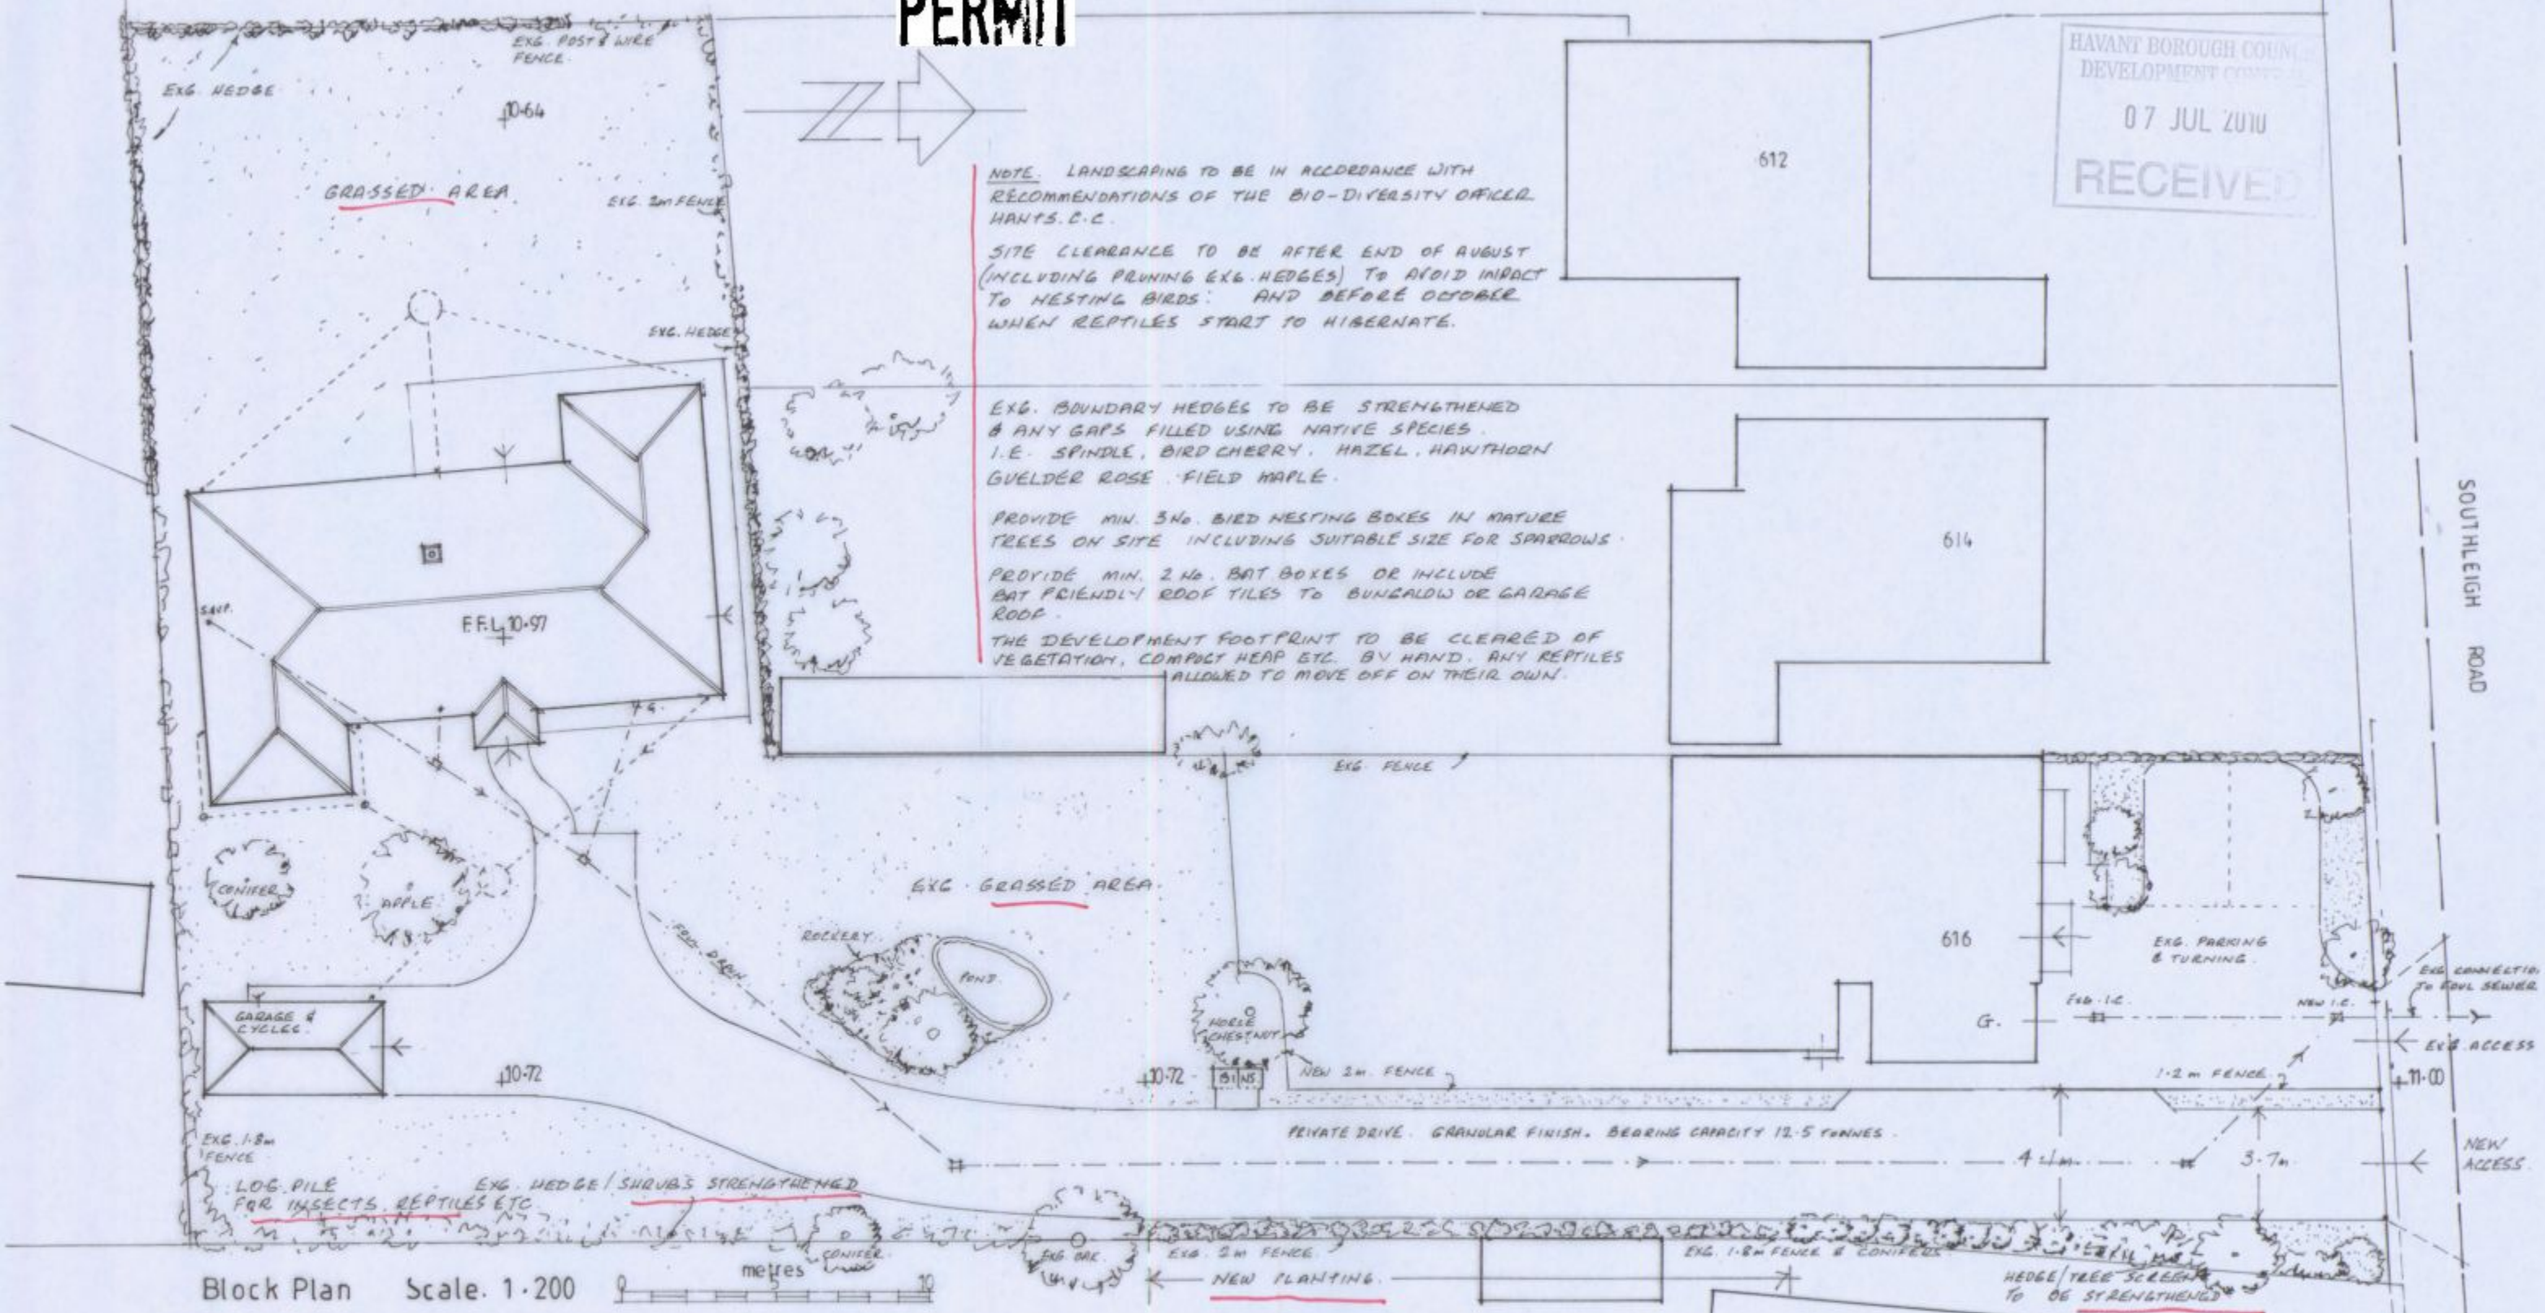

NOTE. LANDSCAPING TO BE IN ACCORDANCE WITH RECOMMENDATIONS OF THE BIO-DIVERSITY OFFICER HANTS. C.C.

SITE CLEARANCE TO BE AFTER END OF AUGUST (INCLUDING PRUNING EXG. HEDGES) TO AVOID IMPACT TO NESTING BIRDS: AND BEFORE OCTOBER WHEN REPTILES START TO HIBERNATE.

EXG. BOUNDARY HEDGES TO BE STRENGTHENED & ANY GAPS FILLED USING NATIVE SPECIES. I.E. SPINDLE, BIRD CHERRY, HAZEL, HAWTHORN GUELDER ROSE, FIELD MAPLE.

PROVIDE MIN. 3No. BIRD NESTING BOXES IN MATURE TREES ON SITE INCLUDING SUITABLE SIZE FOR SPARROWS.

PROVIDE MIN. 2No. BAT BOXES OR INCLUDE BAT FRIENDLY ROOF TILES TO BUNGALOW OR GARAGE ROOF.

THE DEVELOPMENT FOOTPRINT TO BE CLEARED OF VEGETATION, COMPOST HEAP ETC. BY HAND. ANY REPTILES ALLOWED TO MOVE OFF ON THEIR OWN.

Block Plan Scale. 1·200

PROPOSED 3Bed BUNGALOW WITH DET. GARAGE
AT REAR OF No. 616 SOUTHLEIGH ROAD
EMSWORTH HANTS. PO10 7TA

HAVANT BOROUGH COUNCIL
07 JUL 2010
RECEIVED

FOR MR. S. HARTLEY DWG. NO. 452·01A

Geoffrey J. Duffett Tel. 023 92462261 APR 2010

A. DETAILS LANDSCAPING - JULY 2010