


South East Elevation units 7 to 9 as existing




Plan as proposed showing position of new canopies




South East Elevation units 7 to 9 as proposed

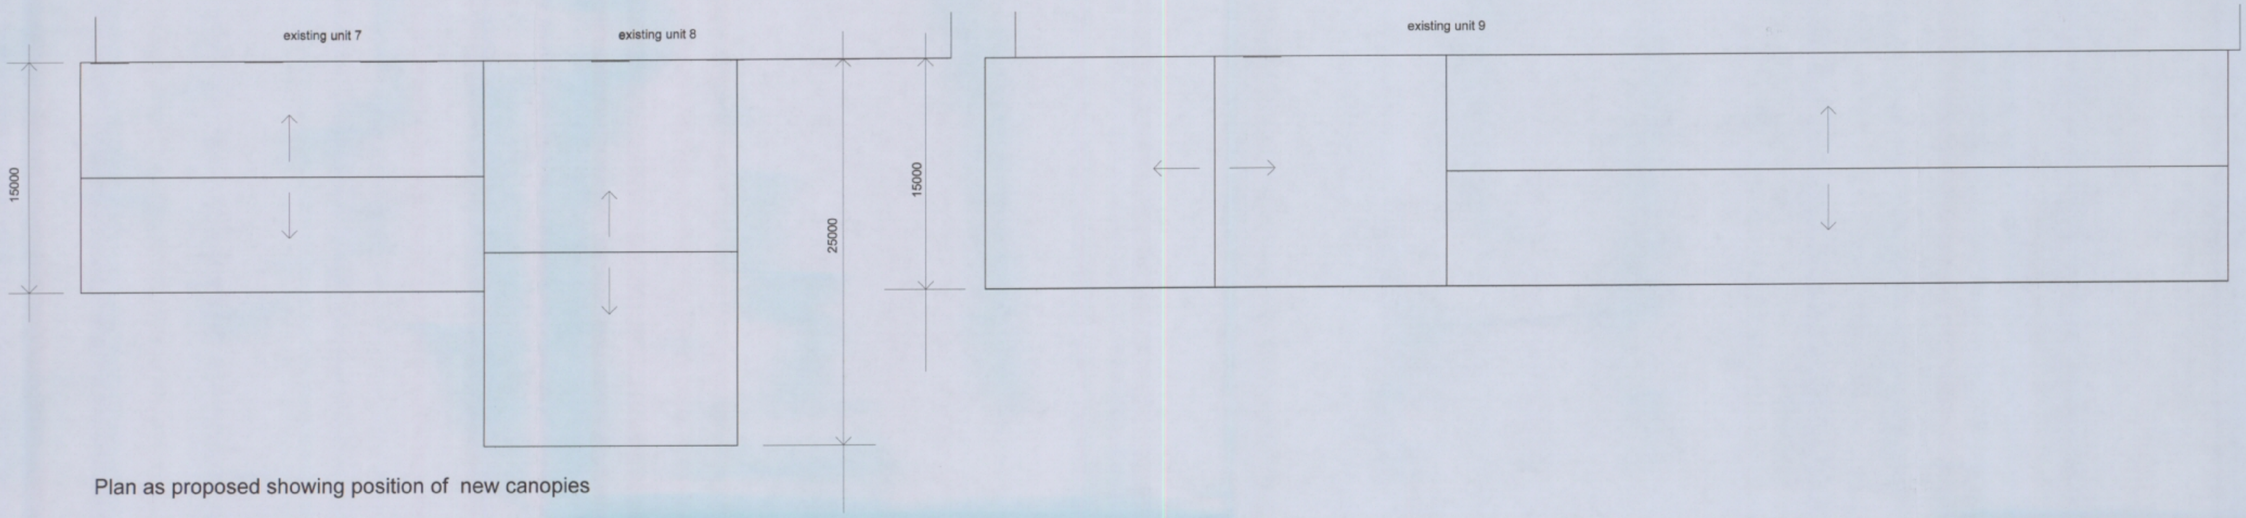


South Elevation units 7 & 8

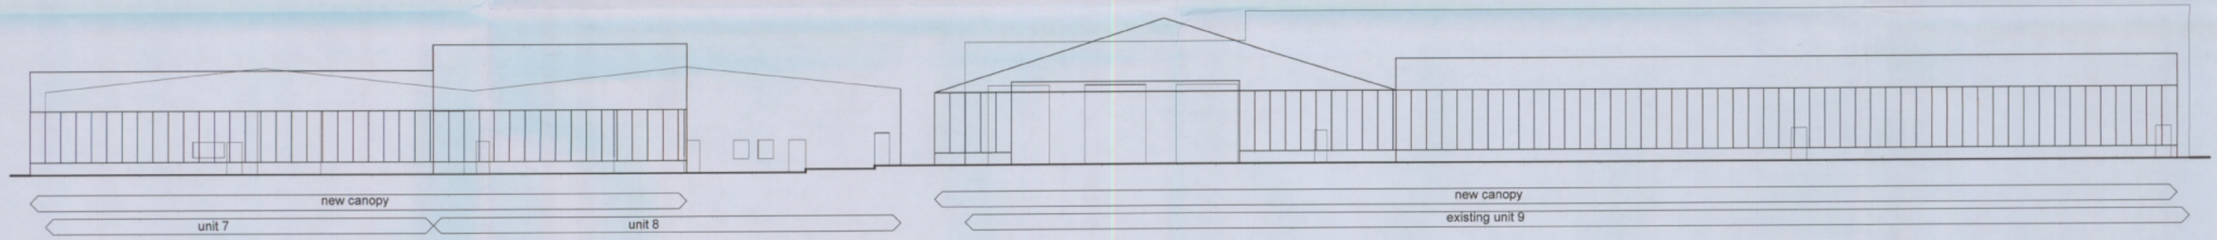


North Elevation unit 8 as proposed

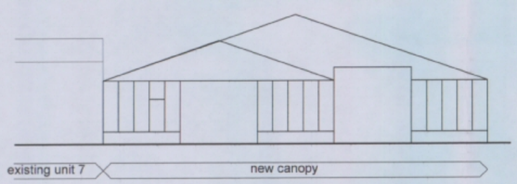


South Elevation unit 9 as proposed

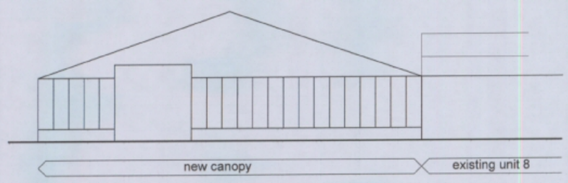


North Elevation unit 9 as proposed

0 1 2 3 4 5 10 metres

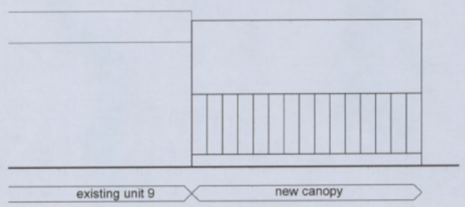Cottage Farm, Mears Ashby Road, Sywell, Northampton NN6 0BJ
T: 01604 491227 F: 01604 642946 E: information@w-a-w.co.uk
• Chartered Building Surveyors • Commercial Property Consultants
• Project Managers • Historic Building Advisors

© Weston Allison Wright LLP

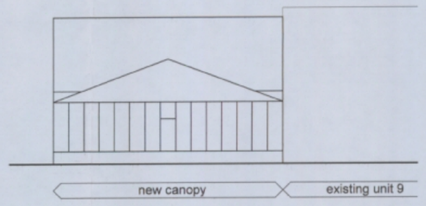Status: PLANNING

WESTON ALLISON WRIGHT

Client Name: SYNCREON AUTOMOTIVE (UK) LTD

Project Name: KBP HAVANT CANOPIES

Drawing Title: PLANS & ELEVATIONS EXISTING & PROPOSED

| Job N° | Dwg. N° | Rev. N° |
|---|---|---|
| 3023 | 001 | |

| Scale | Date | By |
|---|---|---|
| 1:200 | 18.02.11 | JW |

HAVANT BOROUGH COUNCIL
21 FEB 2011
RECEIVED