

NOTES

OS LICENSE No.

1. This drawing is to be read in conjunction with the other relevant consultants drawings.
2. All finishes are to conform to the current building regulations.
3. All works or materials indicated on this drawing are to be to the latest relevant British Standards and carried out in accordance with the British Standards codes of practice or recognized institute or trade association recommendations and publications.

Revision	Date	Description	Dwn	Chkd
----------	------	-------------	-----	------



Brankesmere House
Queens Crescent, Southsea
Portsmouth PO5 3HT
Hampshire England
Tel: (023) 927 55 333
Fax: (023) 927 55 222
E-Mail: admin@plcarchitects.com
Web: www.plcarchitects.com


Client :
Bacchus Partners Ltd

Project :
**Proposed Commercial Unit
179 London Road, Waterloooville**

Drawing Title :
Location Plan

Drawn By JCB	Date Oct 12	Checked By	Date	Approved By	Date
Drawing No. 10-1753-110		Revision: P1	Scale: 1:1250 @ A4		

PLC ARCHITECTS © COPYRIGHT RESERVED 2011
NOT TO BE SCALED. DIMENSIONS TO BE CHECKED ON SITE
SCALING ONLY FOR LOCAL AUTHORITY PURPOSES

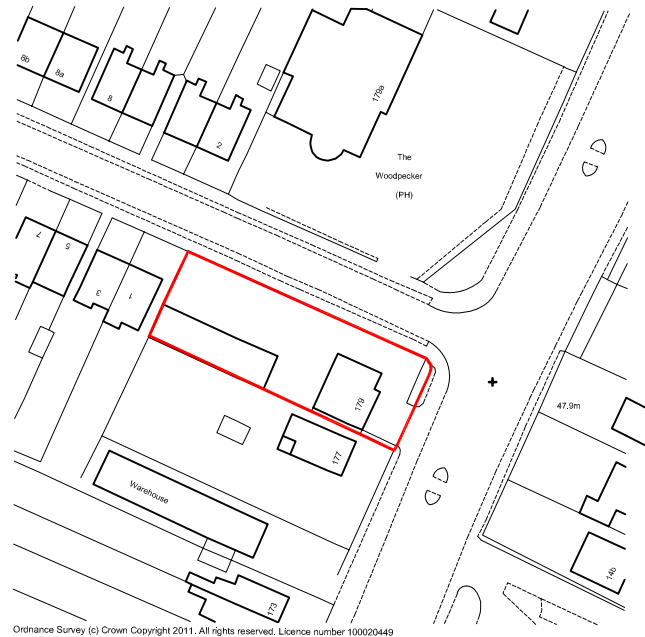

Ordnance Survey (c) Crown Copyright 2011. All rights reserved. Licence number 100020449

1:1250 scale

