


HAVANT BOROUGH
COUNCIL
31 JUL 2012
RECEIVED

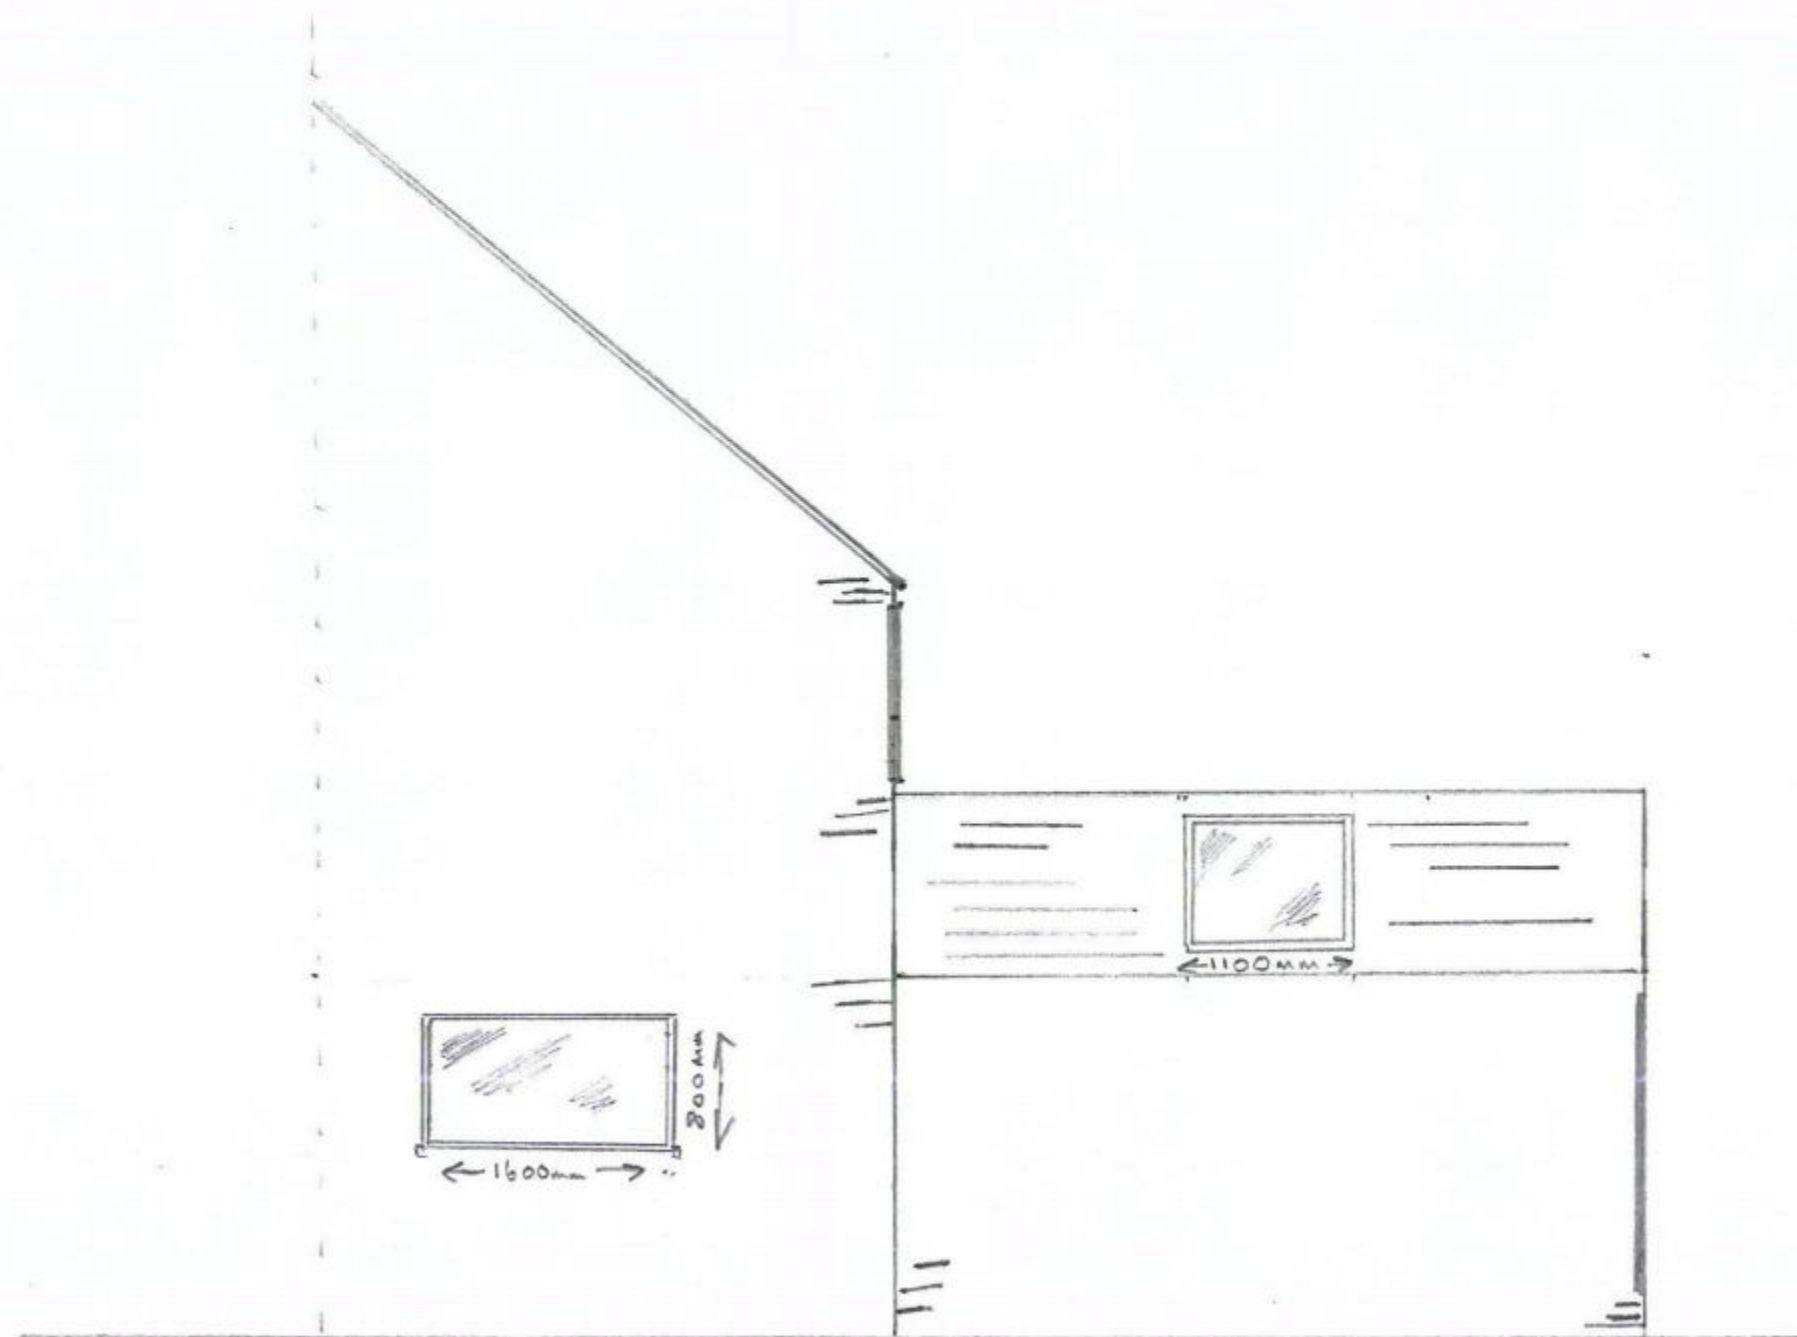

SCALE 1:50

SOUTHERLY, SIDE ELEVATION

DRAWING: 002.JH.12a