




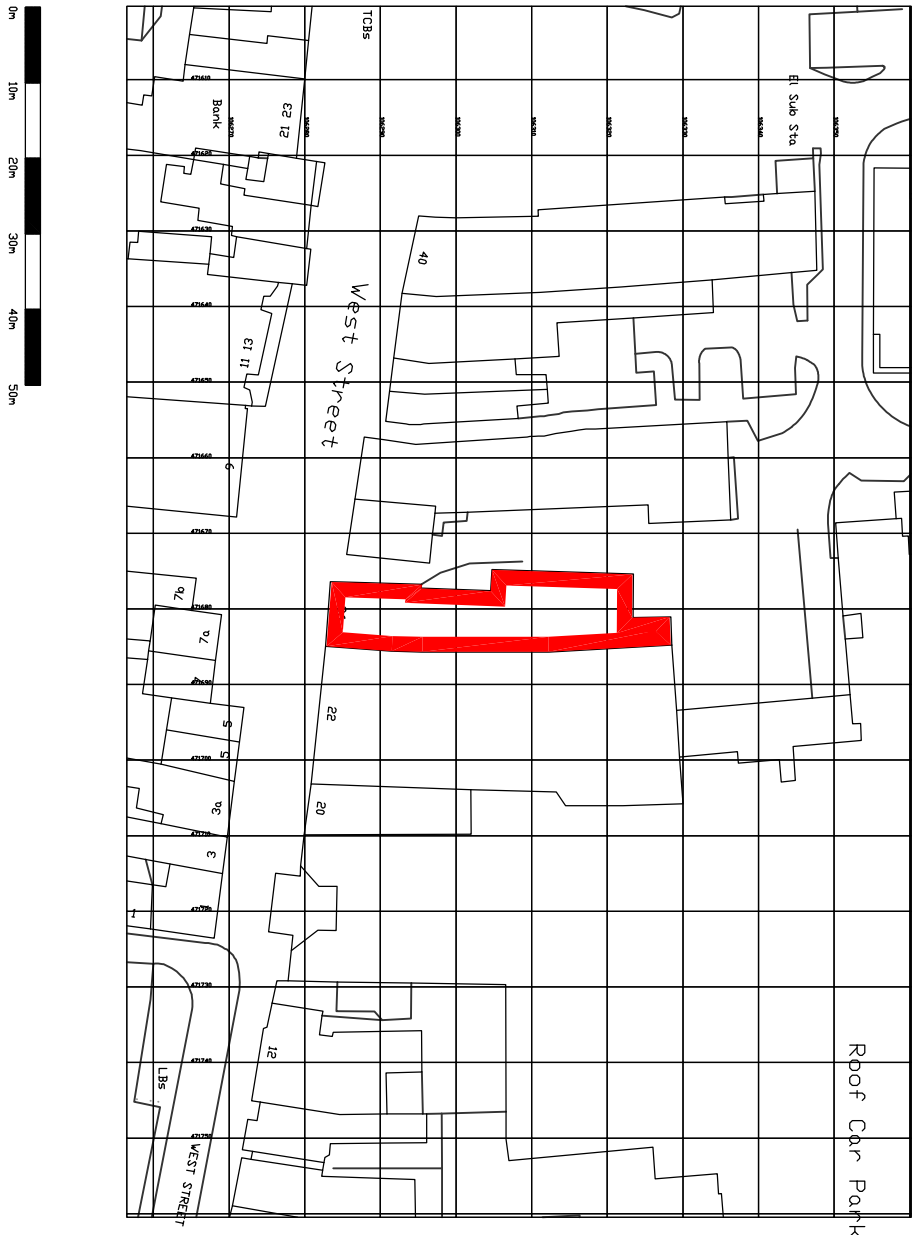

Location Plan - 1:1000 @ A1

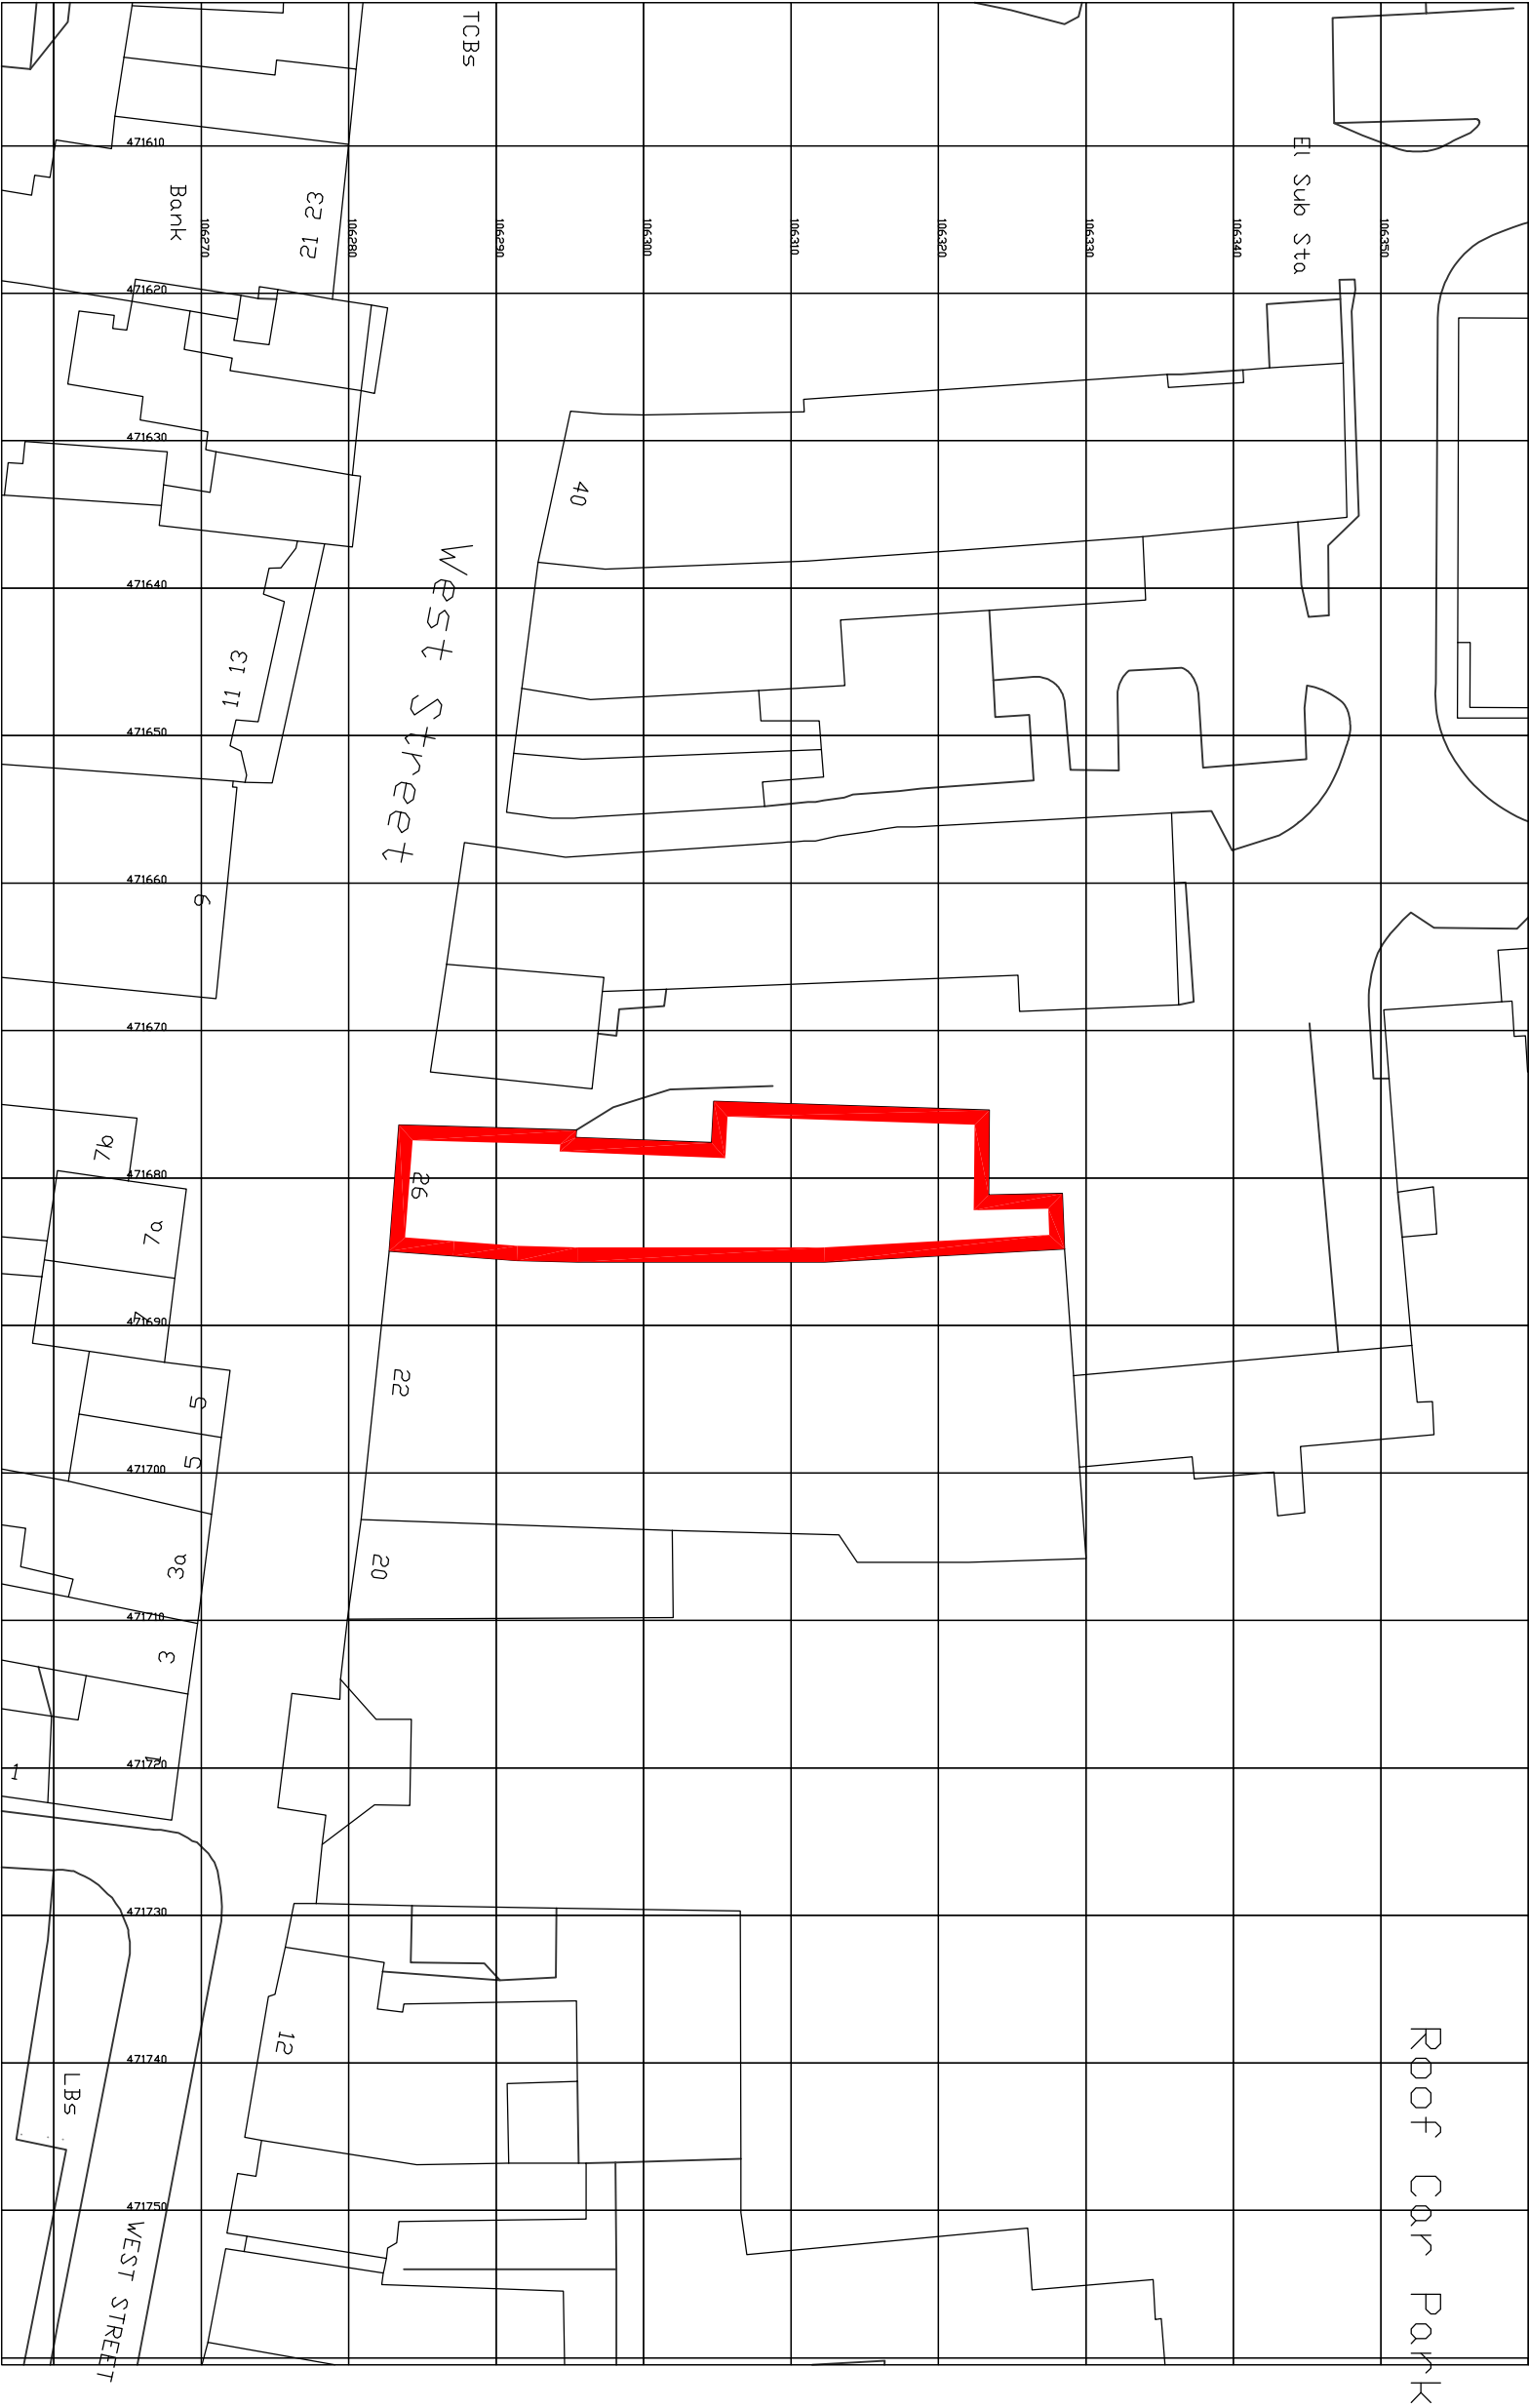

Location Plan - 1:500 @ A1

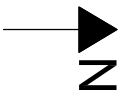

Branch Location

ISG	
PROJECT	HBOS Havant - Refresh
MAIN CONTRACTOR	ISC P.L.C.
CONTRACT	JOB #
DESIGN ARCHITECT	ISC P.L.C.
CLIENT ARCHITECT	P.P.P.
DRAWN BY	CHECKED BY
DATE	DATE
SCALE	DATE
AS SHOWN	June 2012

SITE ADDRESS	HBOS Havant 28 West Street, Havant, Hampshire PO9 1TS
--------------	--

PROJECT NO.	50961592	PROJECT NO.	XXXXXXXX
TITLE	HBOS Havant - Refresh Planning Application Support Document - Location Plan		
DRAWING NO.	50961592-XXXXXX--DOC-001		
REV	DATE	DRAWN	COMMENTS
-	00/00/0000	- / -	-

EXISTING