


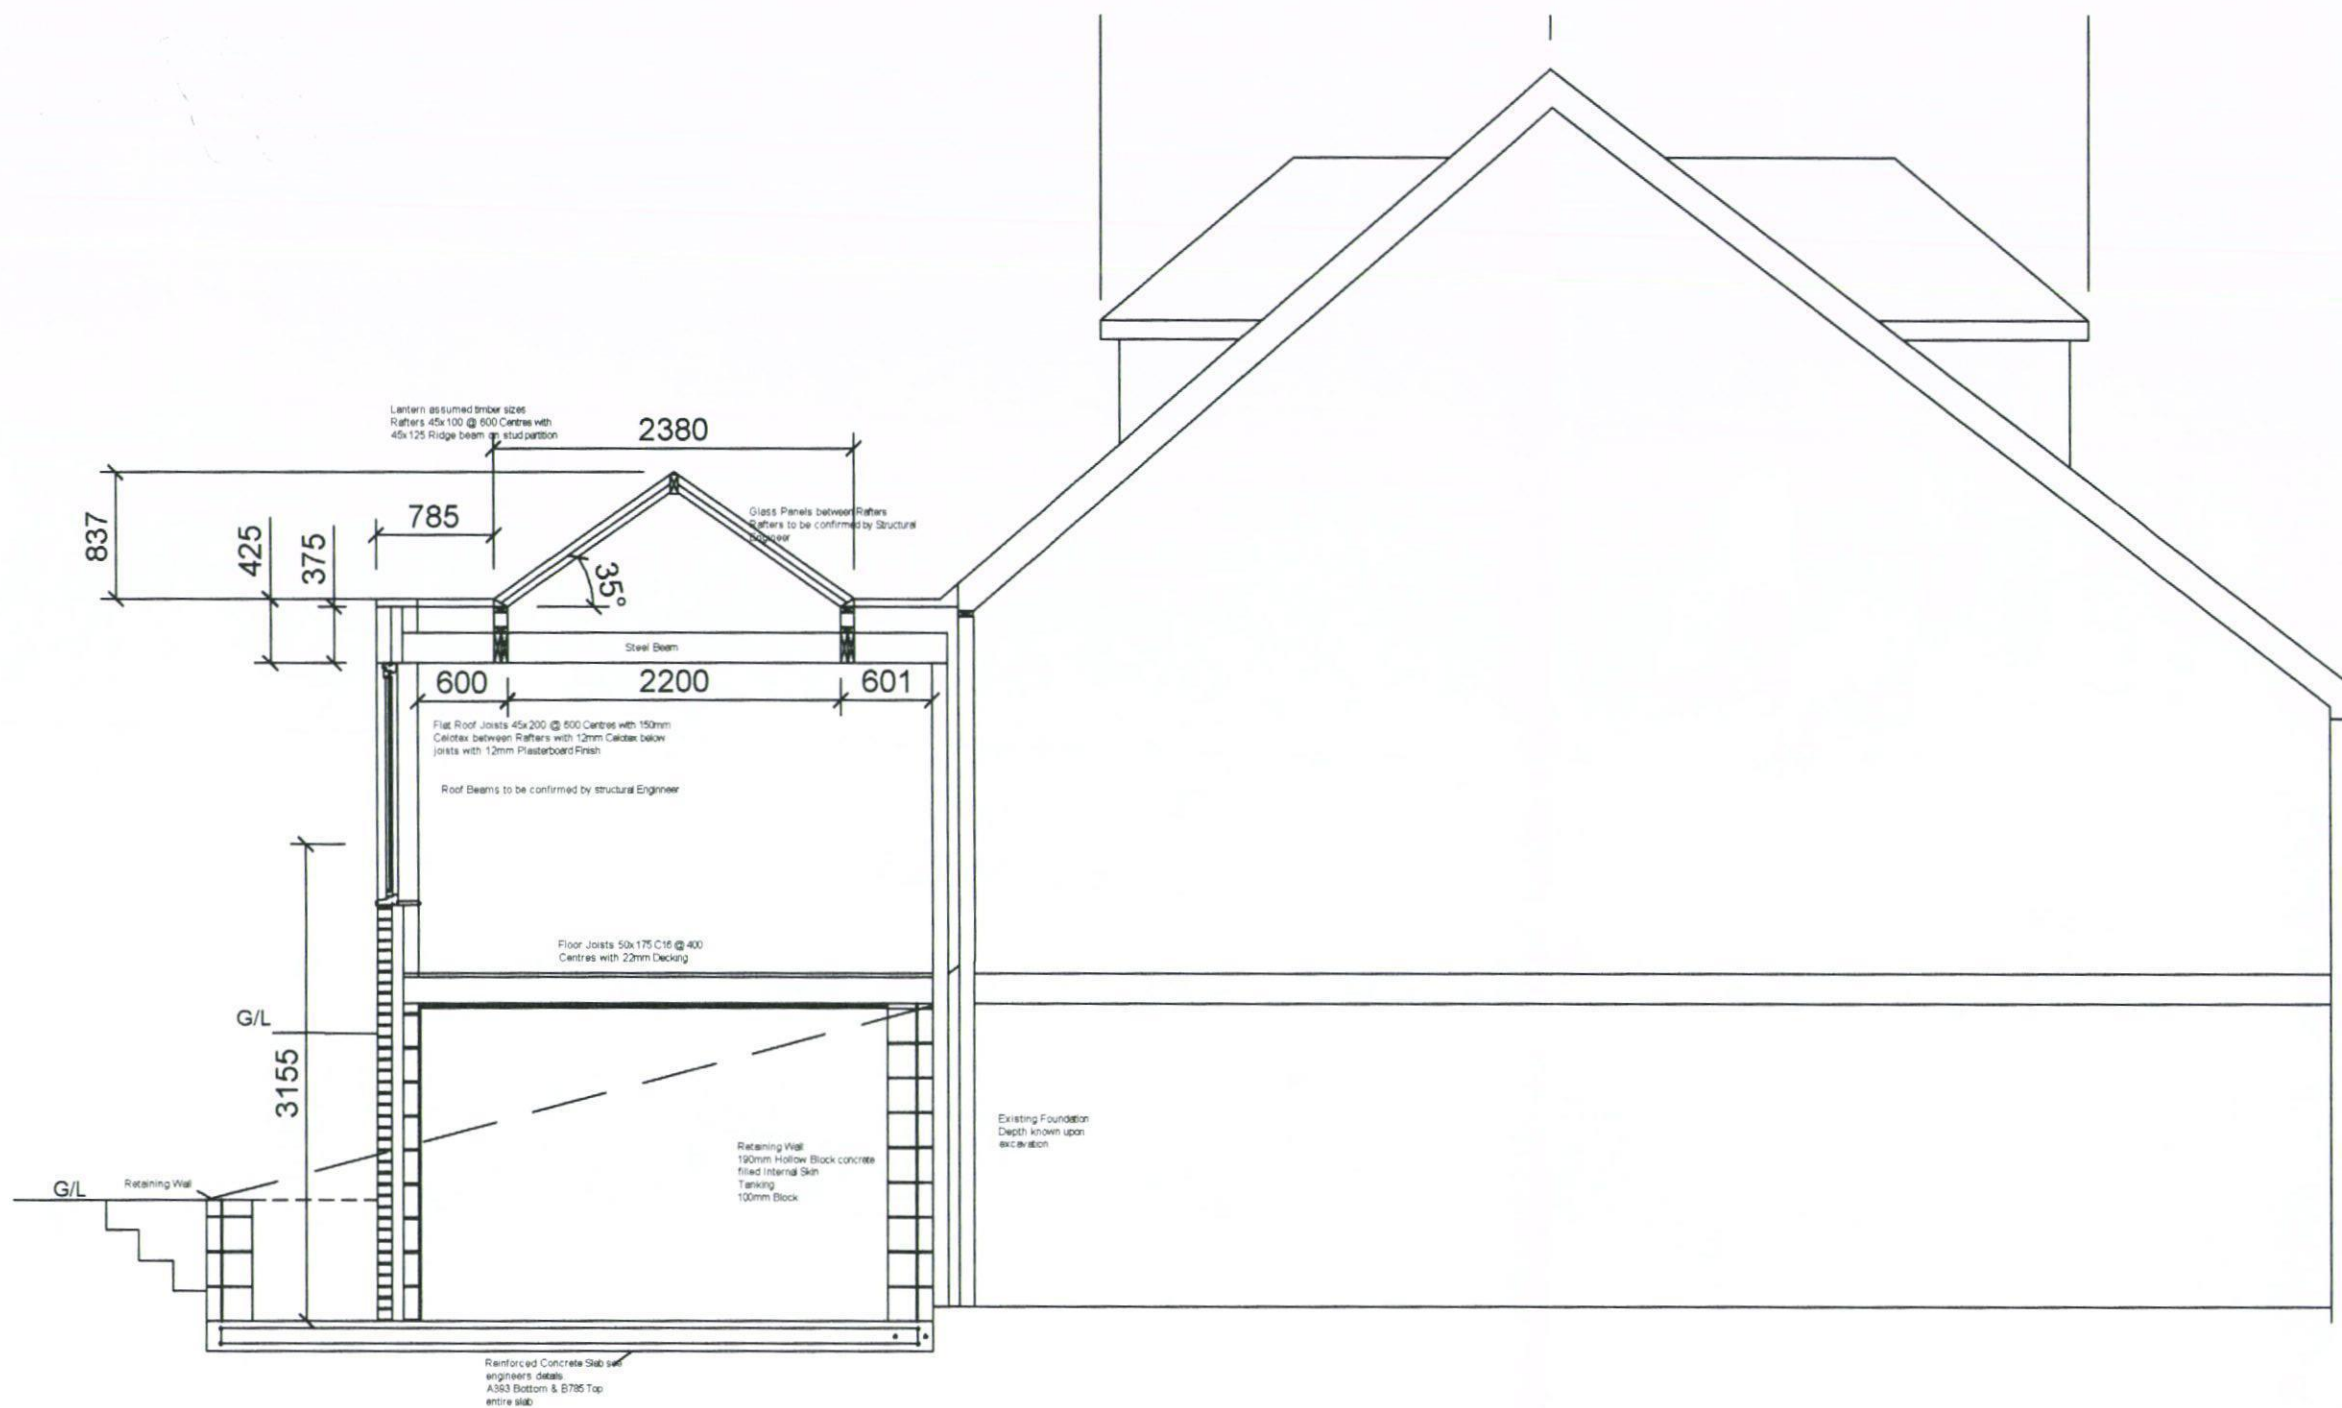

Rev	By	Description	Date
AJS DESIGN SOLUTIONS 80 Whyke Lane Chichester West Sussex PO19 7PD T: 07834 316 010 E: enquiries@ajsdesignsolutions.co.uk			
Client Brian Skeet			
Project 6 Allmara Drive Waterlooville Customer Customer			
Drawing Title Main Section			
Status Detailing			
Scale 1:50		Date 28 Feb 11	
Job No. J5-11		Drawn By AJS	
Drawing No. 4		Revision E	

THIS DRAWING IS SUBJECT TO COPYRIGHT AND SHOULD
THEREFORE NOT BE REPRODUCED WITHOUT PRIOR
CONSENT OF AJS DESIGN SOLUTIONS.