




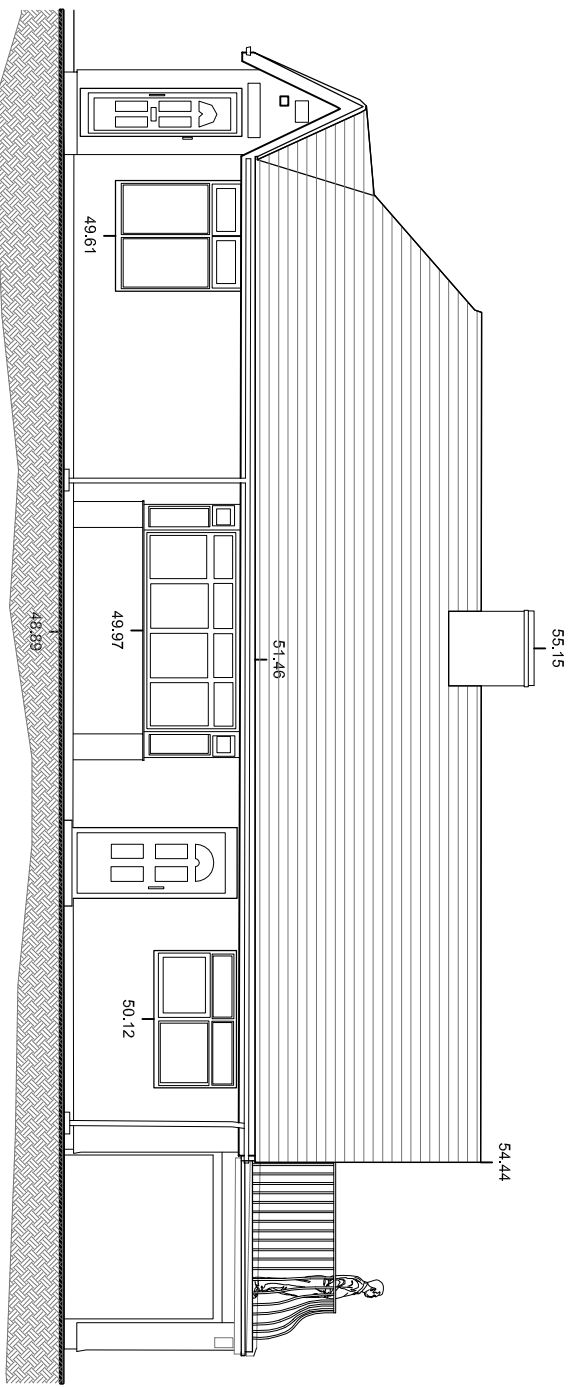


Approved Proposed North Elevation

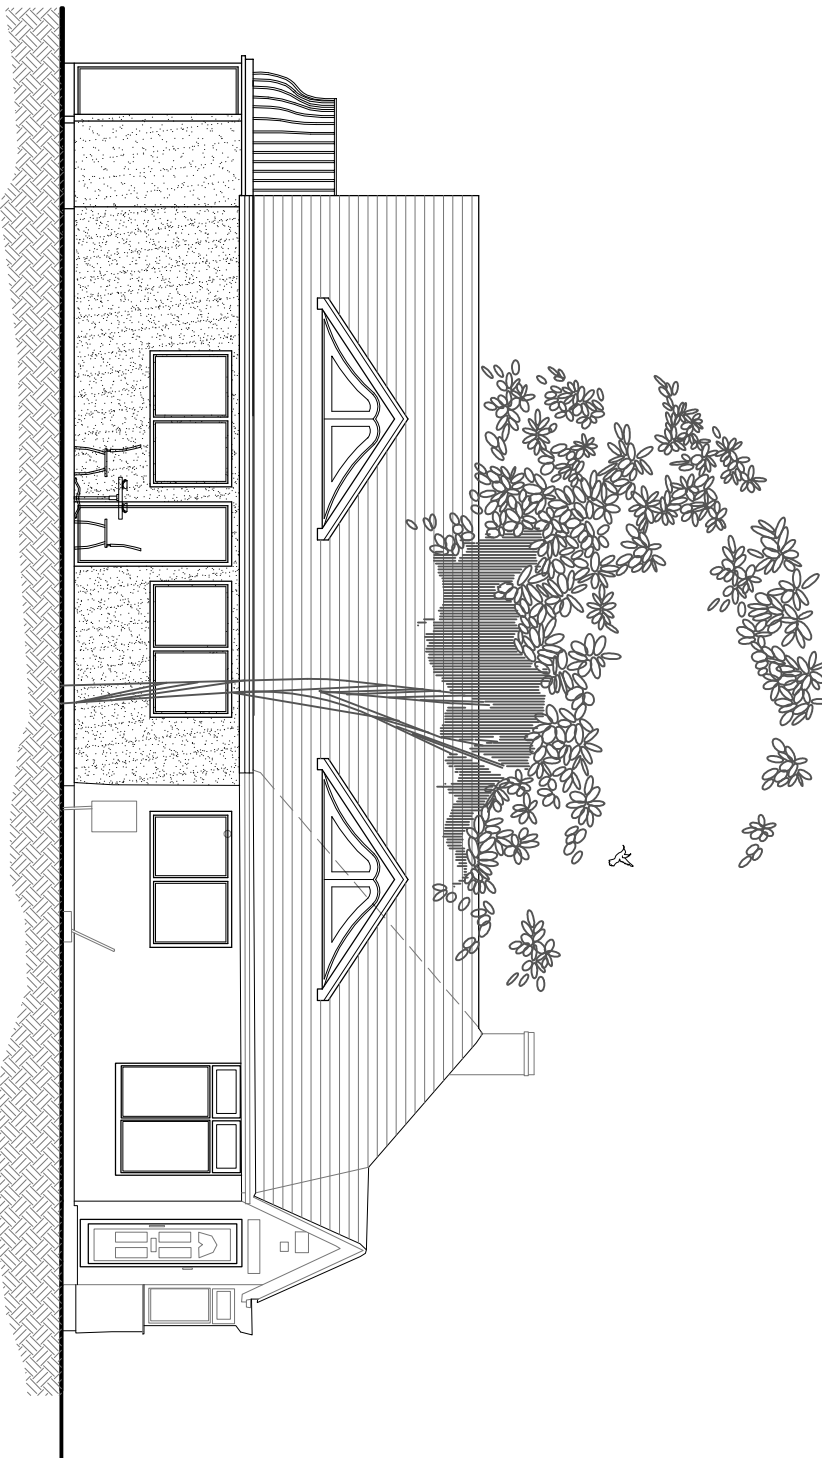


Approved Proposed East Elevation

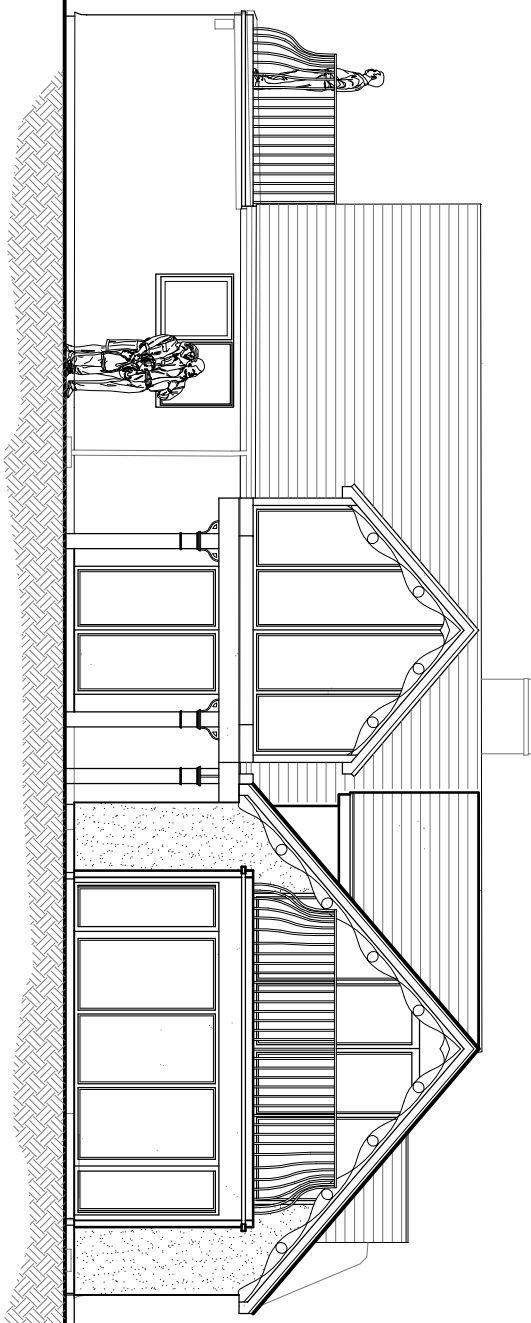


Approved Proposed South Elevation

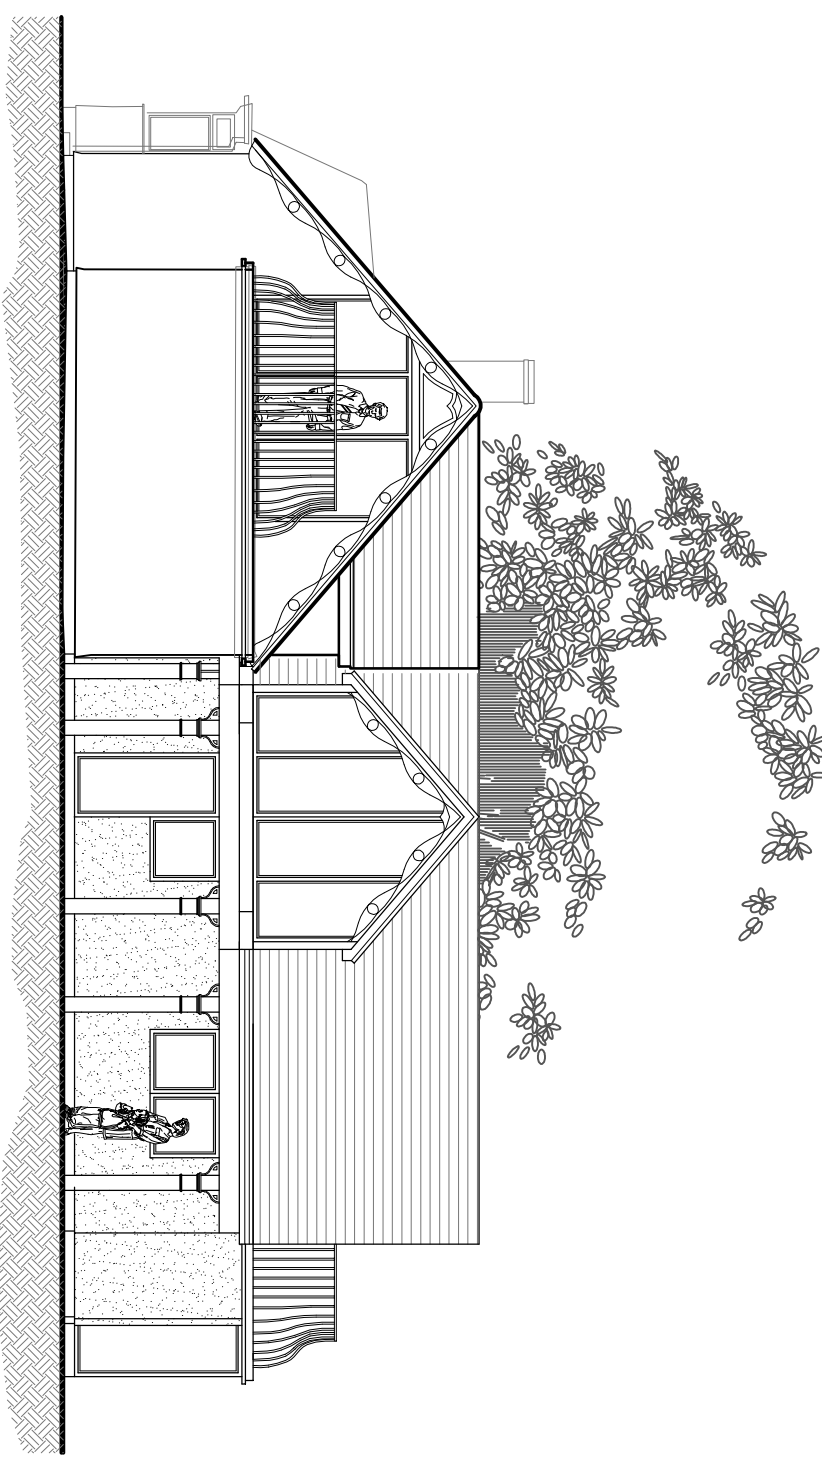


Approved Proposed West Elevation

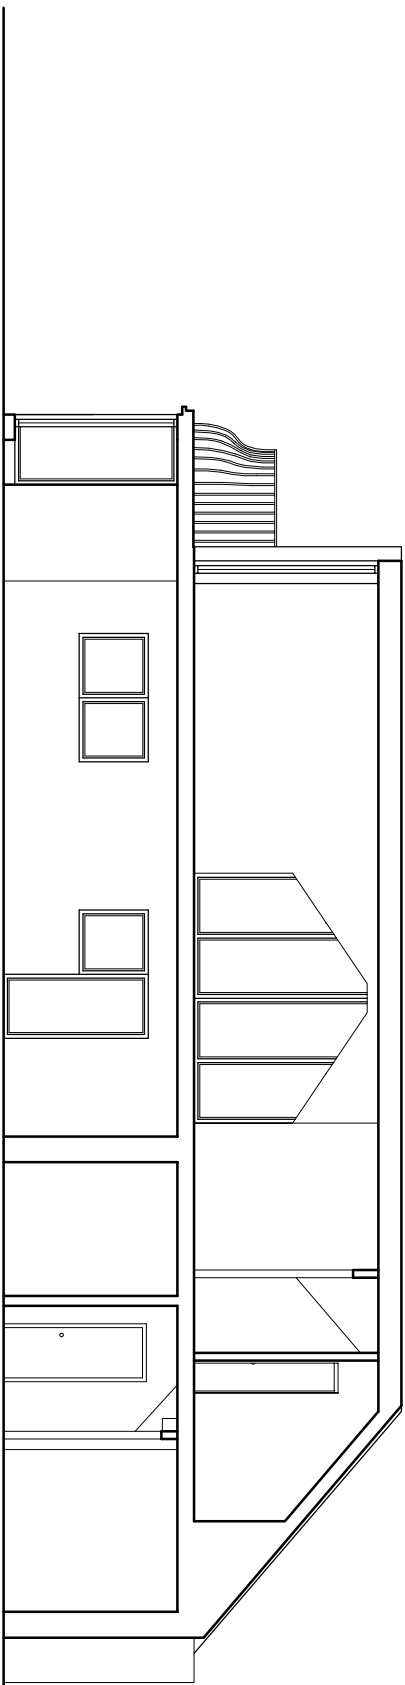


Approved Cross Section AA

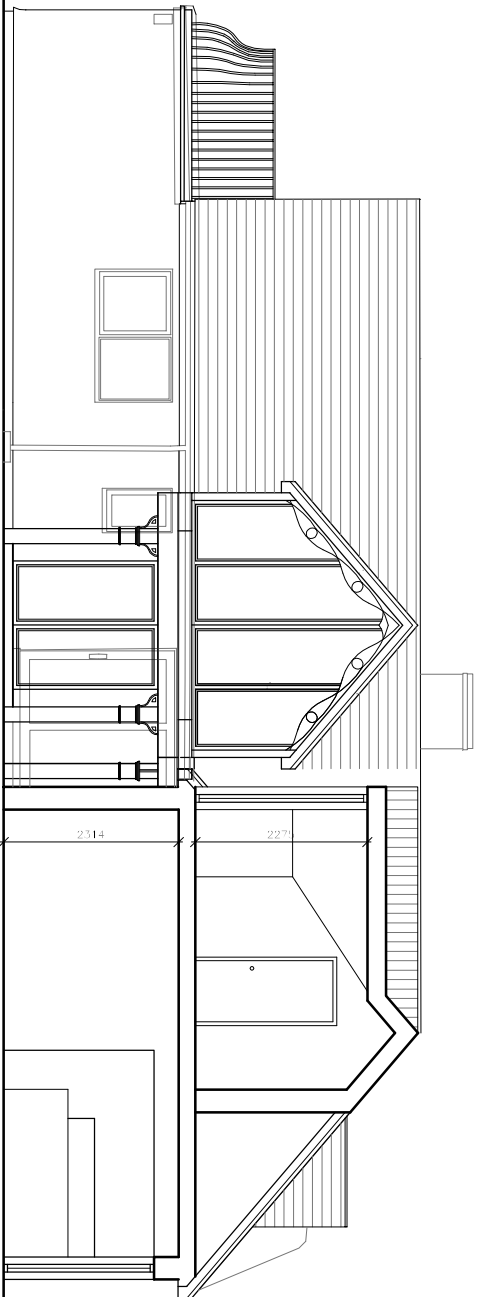


Approved Cross Section BB

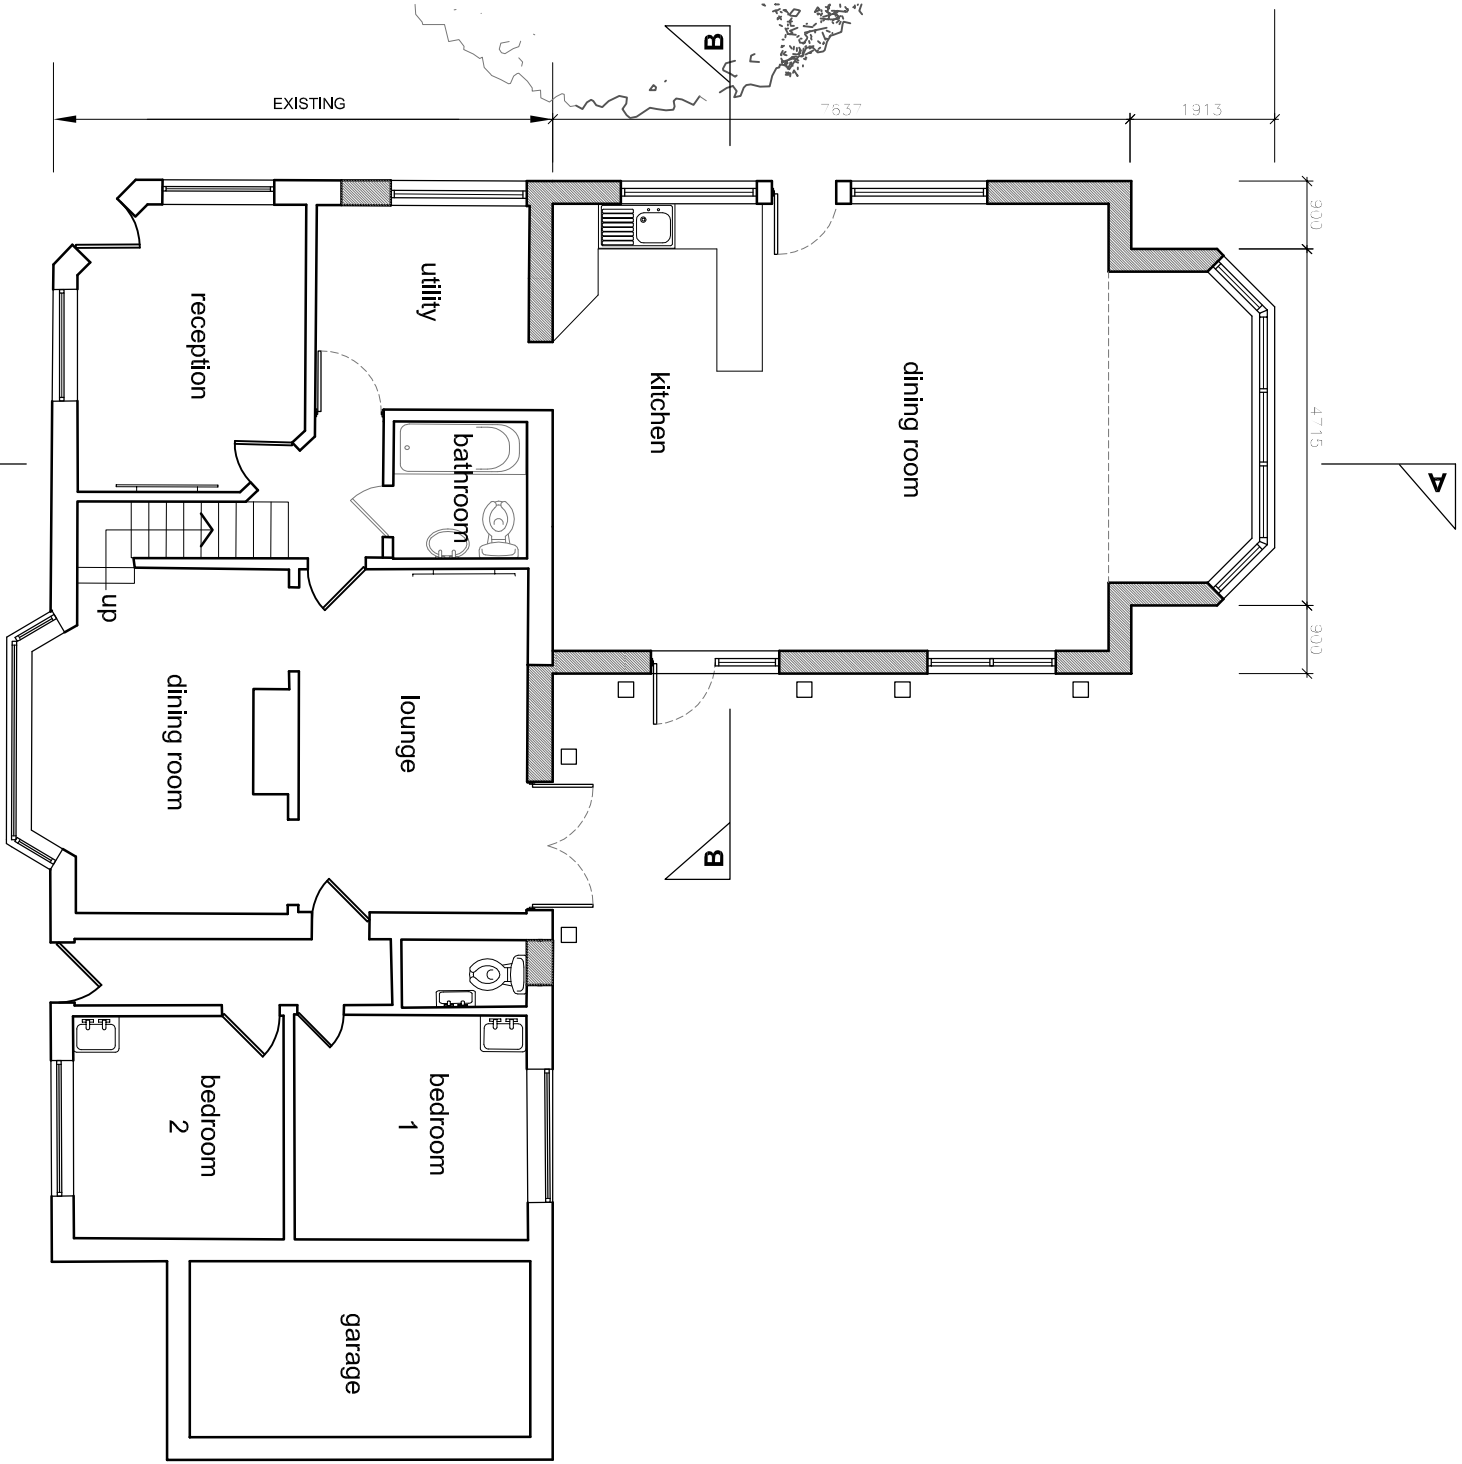

Approved Proposed Ground Floor Plan

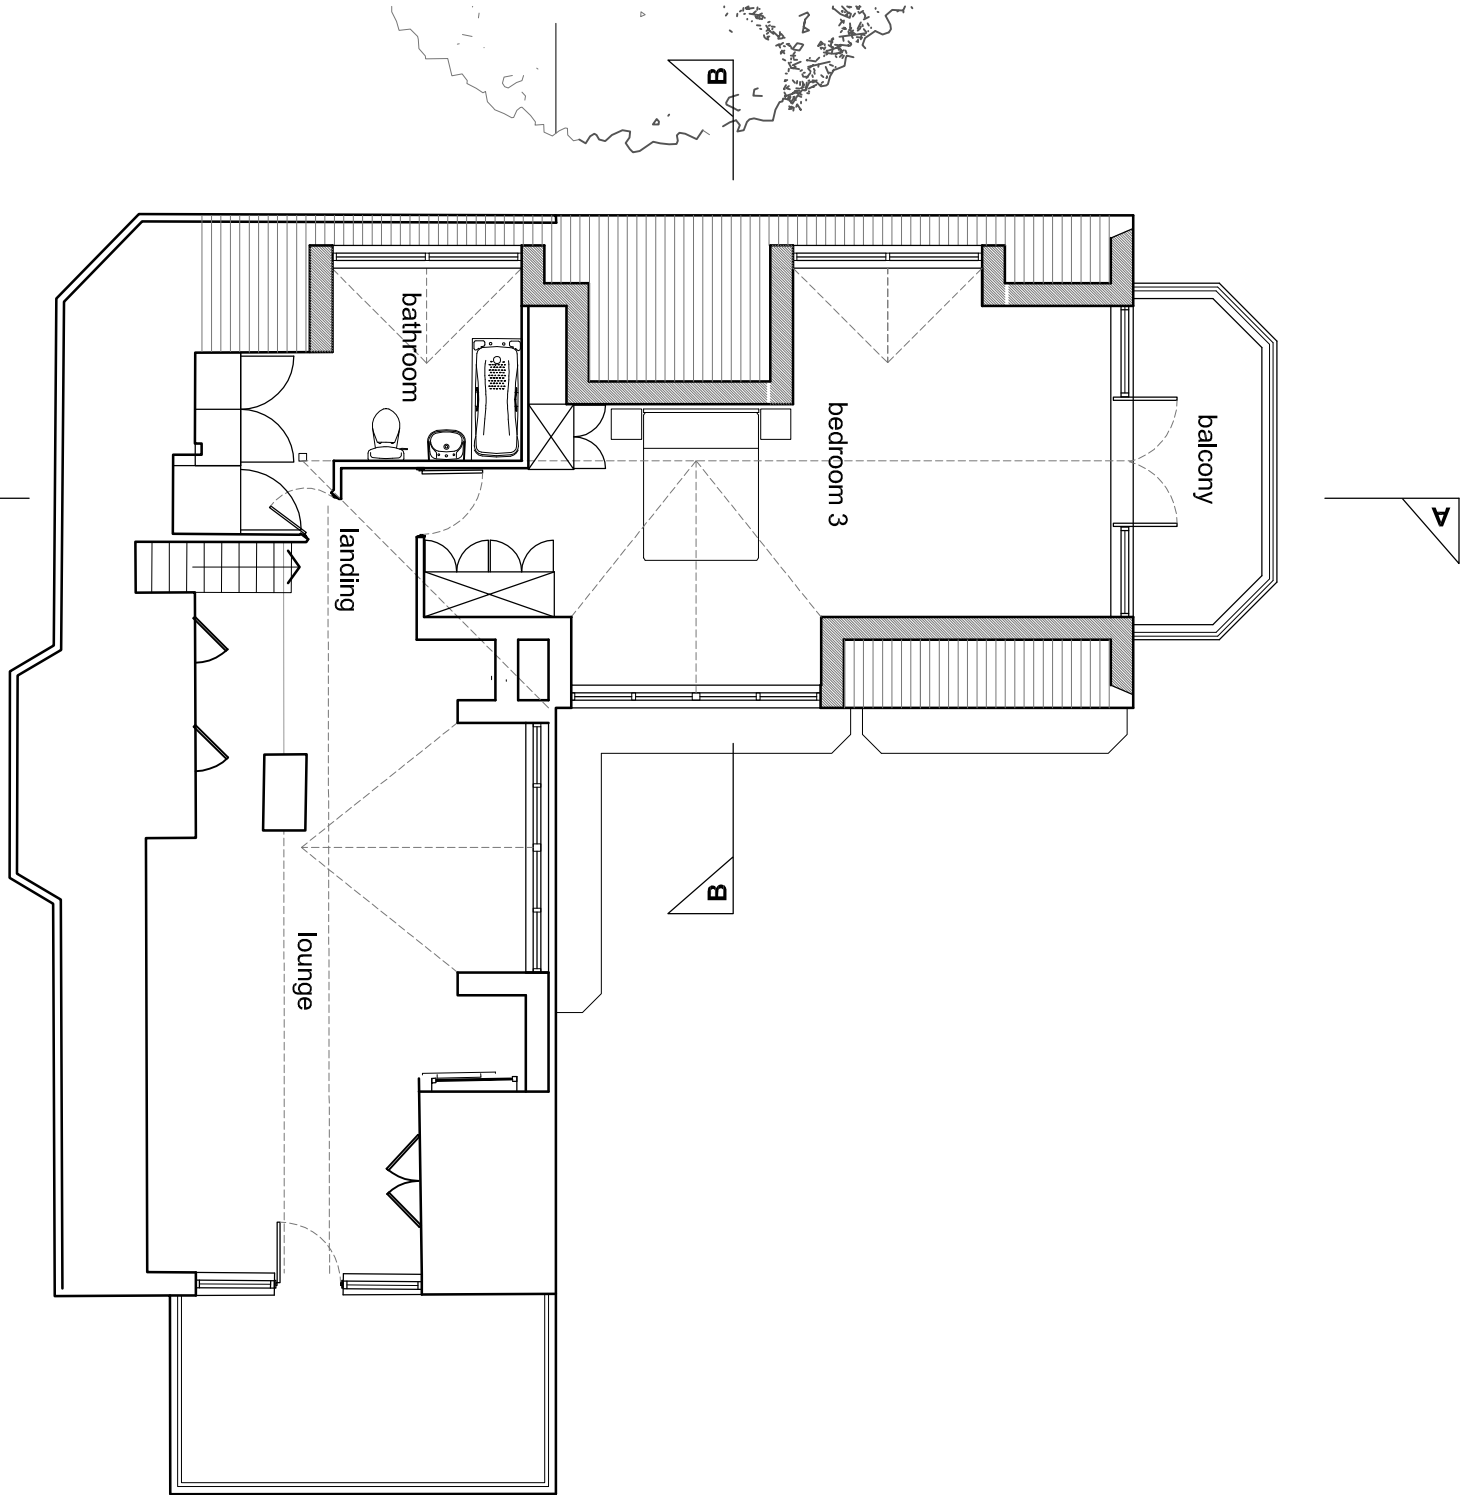

Approved Proposed First Floor Plan

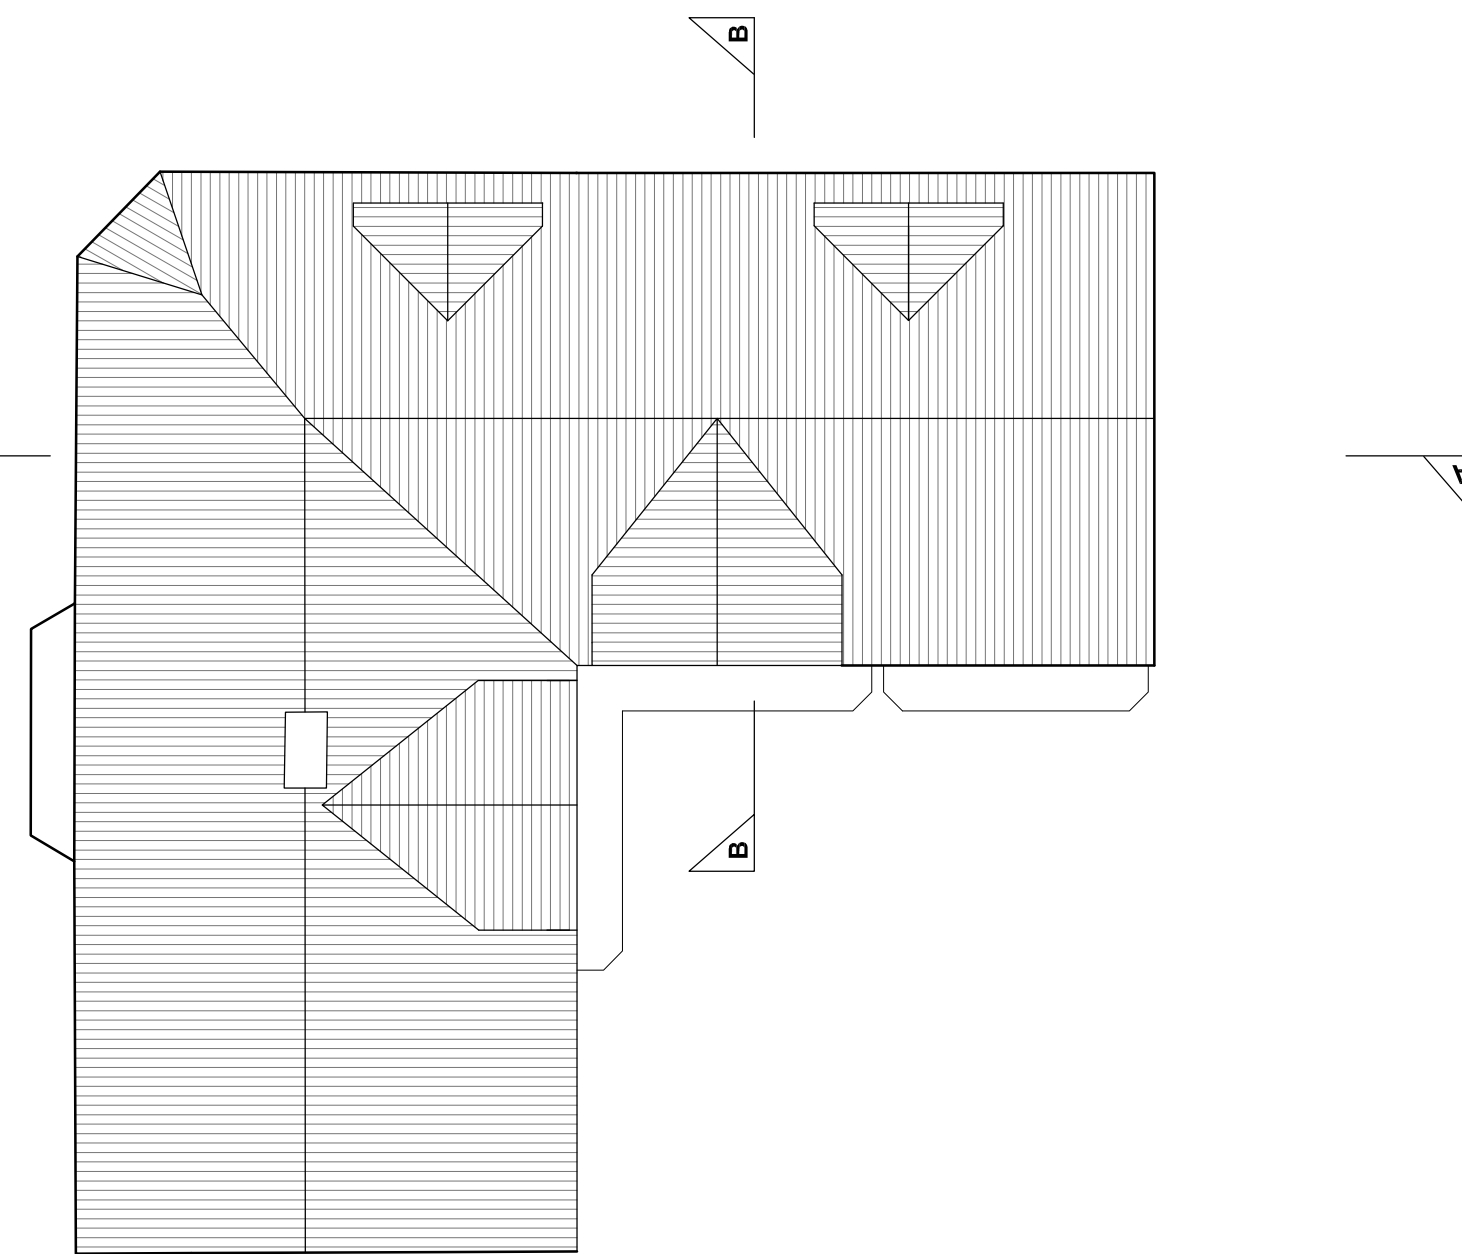


Approved Proposed Roof Plan

notes:

revisions: A | 22.11.12 | JG | INFORMATION

B | 6.12.12 | JG | PLANNING APPLICATION

revisions:

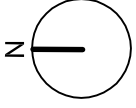

10mm @A1

NOTE: The contractor is responsible for checking all site dimensions and levels. These should be checked prior to the ordering of any components and before the commencement of the works. All discrepancies should be brought to the attention of the Contract Administrator

Mr and Mrs Newman

Proposed Extension

Pound Croft Cottage, Hayling Island

drawing Information

title: APPROVED PLANS

AND ELEVATIONS

status: PLANNING APPLICATION

date: NOVEMBER 2012

scale: 1/100 @A1

checked: gr

job: 4966



PWP Architects Ltd 61 South Street, Havant, Hampshire PO9 1BZ

t: 02392 462494 f: 02392 461152

e: design@pwp-architects.com

w: www.pwp-architects.com

dwg: 1251

rev: B