


02/01 site plan
scale - 1: 200

Note: Proposed site levels and finished floor levels are indicative and subject to detail design development, soil investigation and building regulations submission

Scale 1:200
0 5 10 20 30m
Meters

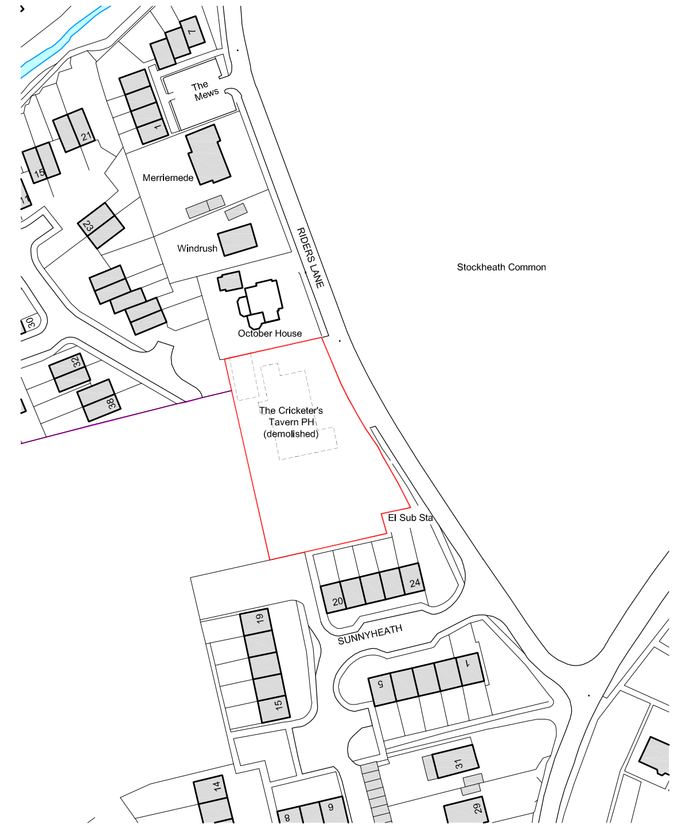

02/01 location plan
scale - 1:1250

Rev.	Date	Details	Drawn	Checked
P7	12.10.12	units redesigned to HQI standards	MA	MA
P6	26.09.12	Units extended by 675mm	MA	MA
P5	24.10.11	Amendments following meeting with HBC	MA	MA
P4	17.10.11	Plots 1&2 moved to provided 21m from Sunnyheath	MA	MA
P3	09.08.11	Drainage details and FFL's added	DE	MA
P2	20.07.11	Planning Application Issue	MA	MA

Issued for:

PLANNING

Project/Client: Residential Development, Former Cricketers Tavern, Riders Lane, Havant	Project No: 10041
	Dwg No: 01
	Rev: P7
Drawing: Site Plan & Location Plan	Scale: Various @A1
	Drawn By: MA / Date: 20.07.11
	Checked By: MA / Date: July 11

BrightSpace architects
15 Glasshouse Studios, Fryern Court Road, Fordingbridge
Hampshire, SP6 1QX T: (01425) 655806/653639

© BrightSpace Architects Ltd. Contractors must work only to figured dimensions which are to be checked on site. Registered Office - 17 Northover Rd, Pennington, Lymington, Hampshire, SO41 8GU. Registered Number - 07399008