



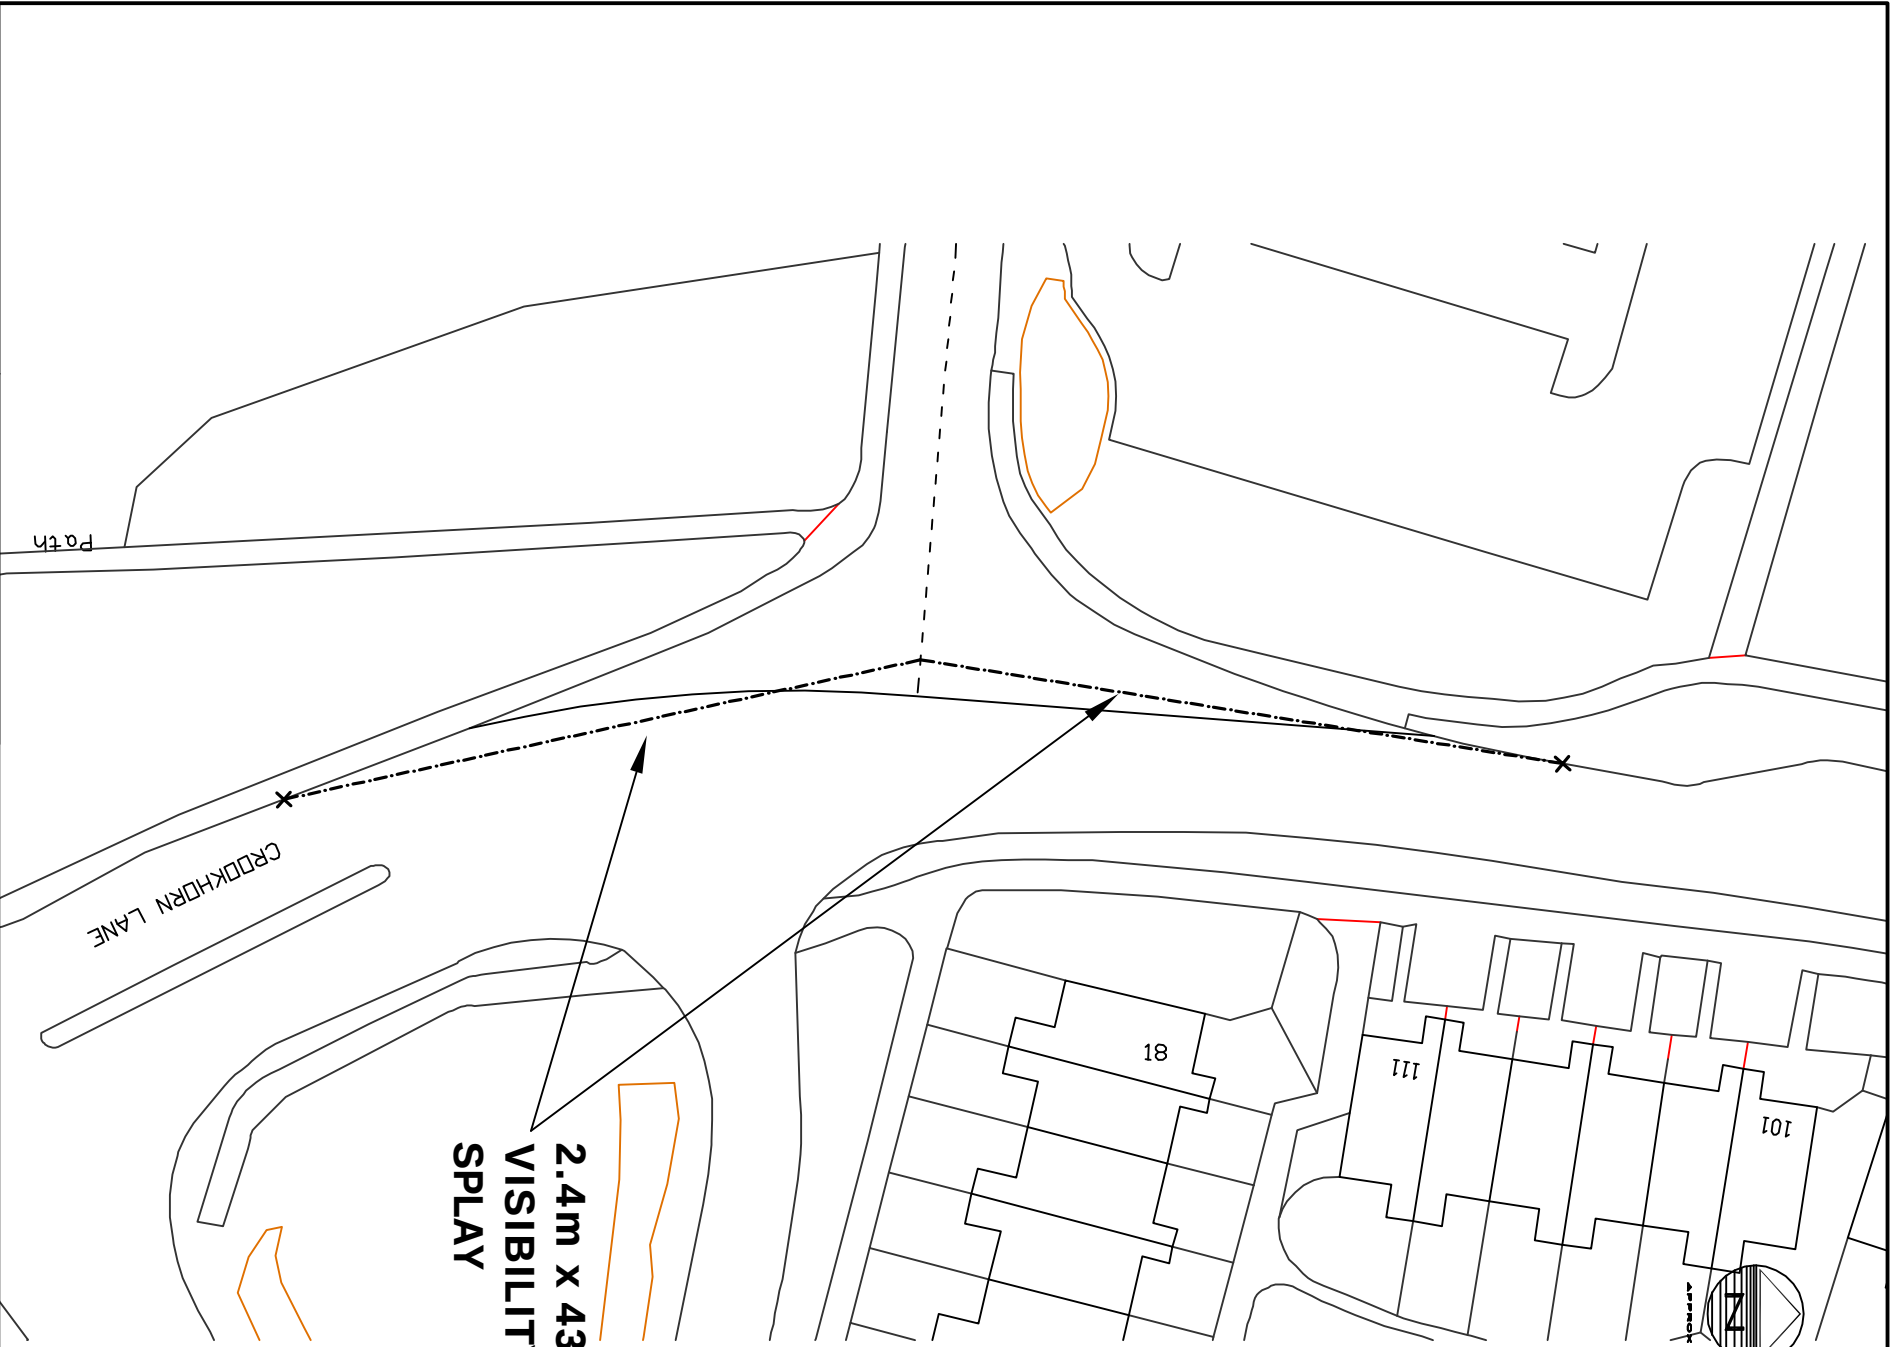

NOTES

1. DO NOT SCALE THIS DRAWING. ALL DIMENSIONS MUST BE CHECKED/ VERIFIED ON SITE. IF IN DOUBT ASK.
2. THIS DRAWING IS TO BE READ IN CONJUNCTION WITH ALL RELEVANT ARCHITECTS, ENGINEERS AND SPECIALISTS DRAWINGS AND SPECIFICATIONS.
3. ALL DIMENSIONS IN MILLIMETRES UNLESS NOTED OTHERWISE. ALL LEVELS IN METRES UNLESS NOTED OTHERWISE.
4. ANY DISCREPANCIES NOTED ON SITE ARE TO BE REPORTED TO THE ENGINEER IMMEDIATELY.

KEY

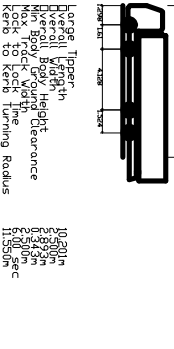

ISSUES & REVISIONS

Rev	Date	Details of Issue / Revision	Drawn	Rev
P1	18/05/22	PRELIMINARY ISSUE	SK	KJ

LARGE TIPPER VEHICLE SWEEP PATH

LARGE TIPPER VEHICLE SWEEP PATH

Birmingham | 0121 233 3322
Leeds | 0113 233 6000
London | 020 724 9122
Manchester | 0161 233 4260
Nottingham | 0115 924 1100
www.bmbconsulting.com

Client
**PARKWOOD
CONSULTANCY
SERVICES**

Project Title
**PORTSMOUTH GOLF
COURSE**

Drawing Title
**EXISTING GOLF COURSE
ACCESS VISIBILITY
SPPLAYS AND SWEEP
PATHS**

Scale	1:500	Drawn	S.Kelly
Size	A3	Reviewed	T.Cooke

Drawing Status
PRELIMINARY

Drawing No.
BMW/2082/TT001

Revision
P1